F.A.I. RTE.	SECTION	COUNTY	TOTAL SHEETS	SHEET NO.
57	2021.1B-R	COOK	101	038
STA.	TO STA.			
FED. ROAD DIST. NO. 1	ILLINOIS	FED. AID PROJECT		

CONTRACT NO. 62532

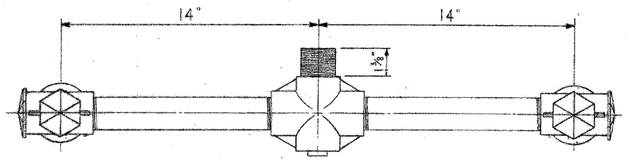

TOP VIEW A-A

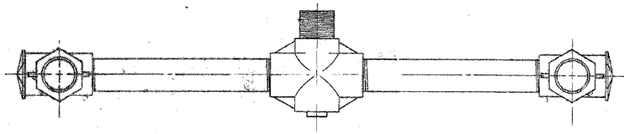

TOP VIEW B-B

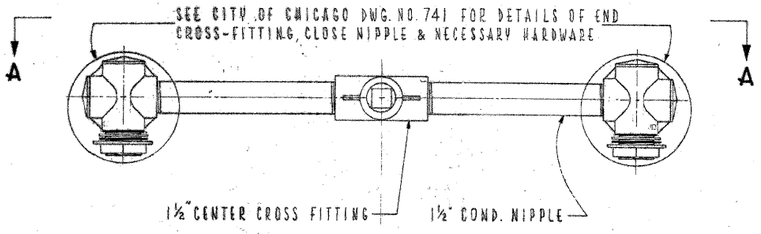

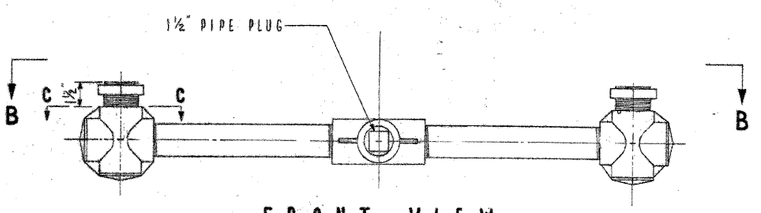

FRONT VIEW

SCALE ½"=1"

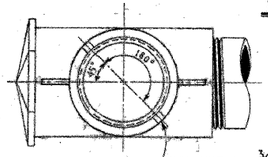

SECTION C-C

SCALE: ½"=1"

TRAFFIC SIGNAL UPPER & LOWER BRACKET ARM ASSEMBLY

CITY OF CHICAGO
DEPT. OF STREETS & SANITATION
BUREAU OF ELECTRICITY
DIVISION OF ELEC. ENGINEERING

REVISED		DRAWN: E. GERULIS	CHECKED: D.C. / M.S.	ENGINEER: L. CUCCI
CHANGE TYPE TA CONDUIET TO CENTER CROSS & DELETE CENTER CONDUIT	A 1-23-1981	ENG. OF ELEC.		DWG. NO.
	B	DEPT. OF CONST.		740
	C	DEPUTY COMM.		
	D	SIZE:	SCALE: AS NOTED	DATE: 8-21-74
	E			
	F			

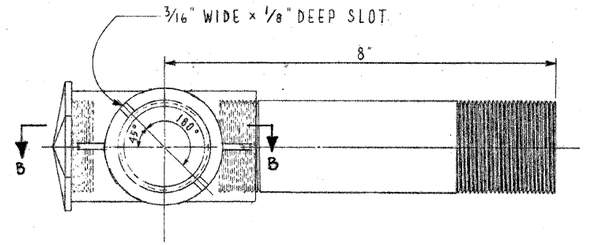

TOP VIEW A-A

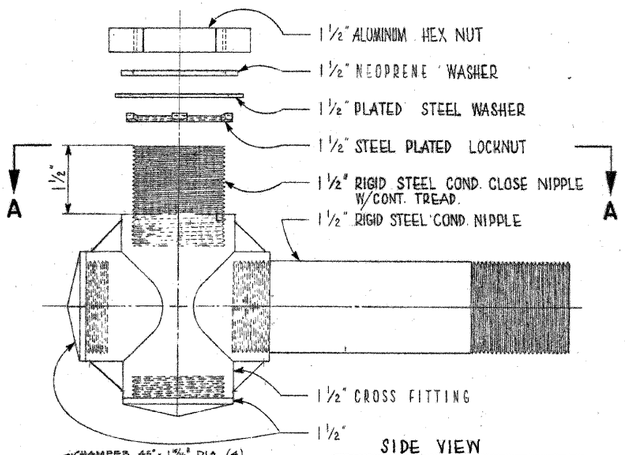

SIDE VIEW

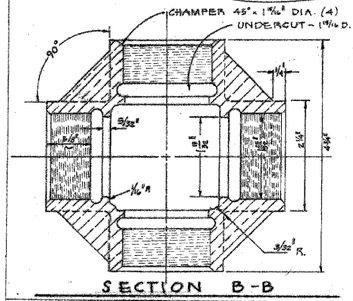

SECTION B-B

TRAFFIC SIGNAL BRACKET ARM ASSEMBLY

CITY OF CHICAGO
DEPT. OF STREETS & SANITATION
BUREAU OF ELECTRICITY
DIVISION OF ELEC. ENGINEERING

REVISED		DRAWN: E. GERULIS	CHECKED: D.C. / M.S.	ENGINEER: L. CUCCI
DELETE SET SCREWS	A 1-23-81	ENG. OF ELEC.		DWG. NO.
ADDED SECTION B-B	B 12-6-88	DEPT. OF CONST.		741
	C	DEPUTY COMM.		
	D	SIZE:	SCALE: ½" = 1"	DATE: 8-21-74
	E			
	F			

ES-02

REVISIONS	
NAME	DATE

ILLINOIS DEPARTMENT OF TRANSPORTATION
111TH STREET OVER
F.A.I ROUTE 57 (INTERSTATE 57)

ELECTRICAL STANDARD DETAILS

SCALE: NONE — DRAWN BY: N/A
DATE: 01/16/09 — CHECKED BY: N/A

TENG

TENG & ASSOCIATES, INC.
ENGINEERS/ARCHITECTS/PLANNERS
205 N. MICHIGAN AVE. CHICAGO, IL 60601
TELEPHONE: 312/616-0000

\\ATH-ST BGR\ENGLISH
I:\60\PW\ST BGR\ENGLISH\60-02
1 2 
T:\DOCUMENTS\60960\CIVIL\SIGN\EXHIDR04.DWN
HEIGHTBD