| F.A.I RTE. | SECTION | COUNTY | TOTAL SHEETS | SHEET NO. |
|---|---|---|---|---|
| 57 | 1920.1B-R | COOK | 101 | 016 |
| STA. | TO STA. | | | |
| FED. ROAD DIST. NO. 1 | ILLINOIS | FED. AID PROJECT | | |

CONTRACT NO. 62533

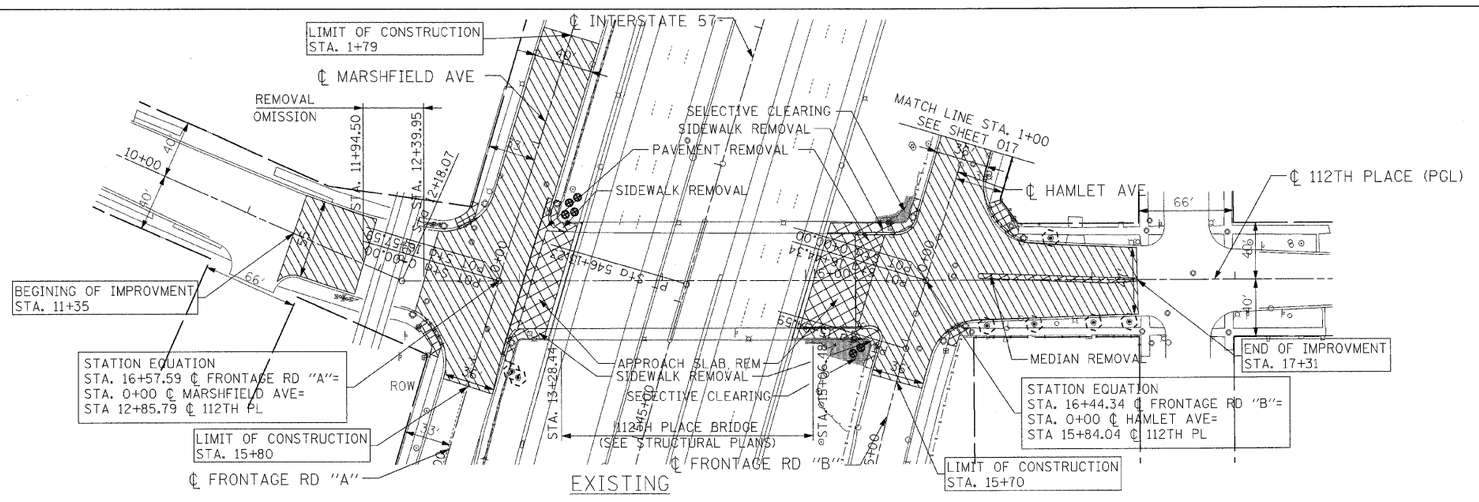


## LEGEND

- HOT-MIX ASPHALT SURFACE REMOVAL, VARIABLE DEPTH (1"-5")
- REMOVAL ITEM
- CONCRETE CURB AND GUTTER REMOVAL
- EXISTING GROUND/ BRIDGE MOUNTED SIGN
- PROPOSED GROUND/ BRIDGE MOUNTED SIGN
- SELECTIVE CLEARING
- TREE REMOVAL (SEE SHEET 012 FOR SCHEDULE)
- TREE TRUNK PROTECTION

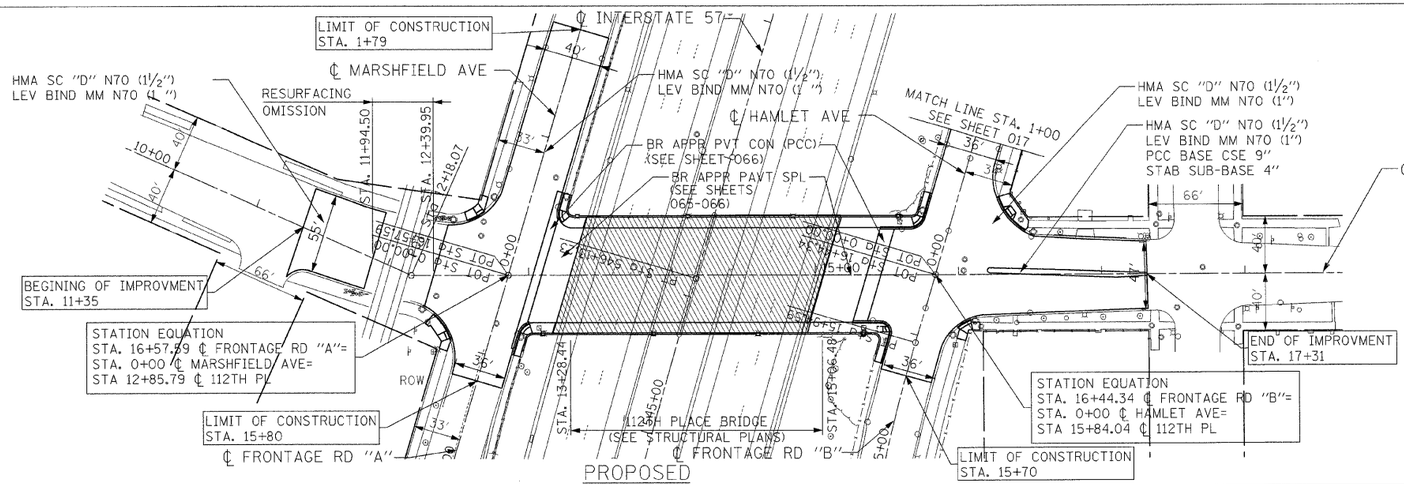


NOTES:

1. SEE SHEET 022- 023 FOR PROPOSED INTERSECTION GRADING DETAILS.
2. SEE SHEET 024-025 FOR CURB AND GUTTER REMOVAL AND REPLACEMENT LIMITS.
3. SEE SHEET 024-025 FOR PORTLAND CEMENT CONCRETE SIDEWALK ACCESSIBILITY RAMP DETAILS.

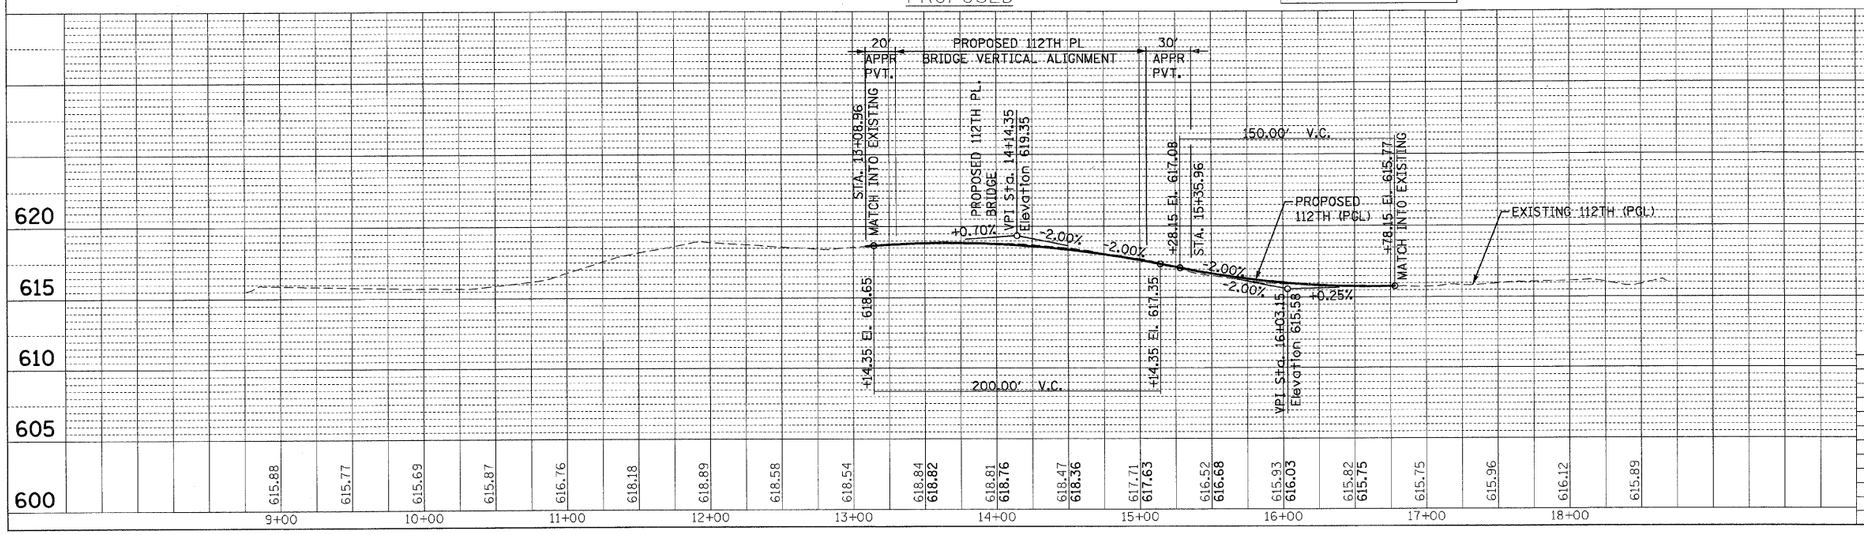


| REVISIONS | |
|---|---|
| NAME | DATE |

ILLINOIS DEPARTMENT OF TRANSPORTATION
112TH PLACE OVER
F.A.I ROUTE 57 (INTERSTATE 57)

# 112TH PLACE EXISTING AND PROPOSED PLAN AND PROFILE

SCALE: VERT. 1"=5'
HORIZ. 1"=50'
DRAWN BY: BRH
DATE: 01/16/09
CHECKED BY: ACL

TENG

TENG & ASSOCIATES, INC.
ENGINEERS/ARCHITECTS/PLANNERS
205 N. MICHIGAN AVE. CHICAGO, IL 60601
TELEPHONE: 312/616-0000

PLAN | SURVEYED | DATUM | ALIGNMENT CHECKED | PT. OF WAY CHECKED | LAND TIE MADE | NOTE BOOK | NO. | BY | DATE

PROFILE | SURVEYED | DATUM | GRADES CHECKED | BM. NOTED | STRUCTURE NOTATIONS CHKD | NOTE BOOK | NO. | BY | DATE

..\ALTIONE8.DGN, ..\TP0005VP.DGN, ..\RDW005VE.DGN, ..\TPROMMA.DGN, ..\ALTIONB8.DGN, ..\TP0001MA.DGN, ..\ROW005V2.DGN, ..\ROW005V5.DGN, ..\PRF001G1.DGN, ..\RDW001T6.DGN, ..\RDW001T6.DGN, ..\ROW005V2.DGN, ..\ROW005X02.DGN
MICHTER
I-16 2003, 13:55:50
1 2 
T:\DOCUMENTS\1920B\601\TXL\ILLINOIS\1920B601TXL.DGN