F.A.I. RTE.	SECTION	COUNTY	TOTAL SHEETS	SHEET NO.
57	1920.1B-R	COOK	101	020
STA.		TO STA.		
FED. ROAD DIST. NO. 1	ILLINOIS	FED. AID PROJECT		

CONTRACT NO. 62533

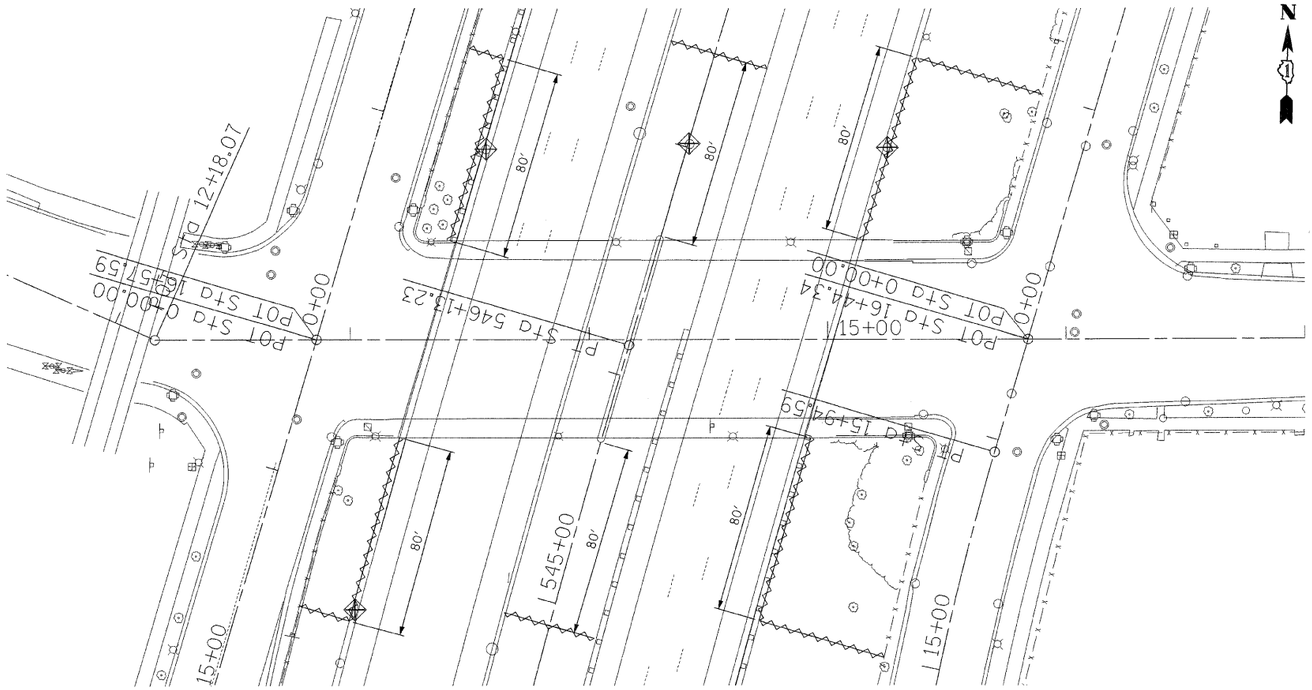

GENERAL NOTES FOR EROSIOIN CONTROL

-PRIOR TO START OF CONSTRUCTION IN ANY AREA INSTALL PERIMETER PERIMETER EROSION BARRIER AT LOCATIONS SHOWN ON THE PLANS.

-THE PERIMETER EROSION BARRIER SHALL REMAIN IN PLACE UNTIL ALL DISTURBED AREAS HAVE BEEN STABILIZED WITH VEGETATION. AT THIS TIME, THE PERIMETER EROSION BARRIER SHALL BE REMOVED AND AREAS DAMAGED BY THE FENCE INSTALLATION RESTORED.

-ALL TEMPORARY EROSION CONTROL MEASURES SHALL BE REMOVED WITHIN 30 DAYS AFTER FINAL SITE STABILIZATION IS ACHIEVED OR AFTER THE TEMPORARY MEASURES ARE NO LONGER NEEDED. ALL DISTURBED SOIL AREAS SHALL BE PERMANENTLY STABILIZED.

-ALL TEMPORARY AND PERMANENT EROSION CONTROL MEASURES MUST BE MAINTAINED AND REPAIRED AS NEEDED. THE GENERAL CONTRACTOR WILL BE RESPONSIBLE FOR INSPECTION AND REPAIR DURING CONSTRUCTION.

LEGEND

PERIMETER EROSION BARRIER

INLET & PIPE PROTECTION

EROSION CONTROL

LANDSCAPING

LEGEND

SEEDING, CLASS 2A

REVISIONS	
NAME	DATE

ILLINOIS DEPARTMENT OF TRANSPORTATION
112TH PLACE OVER
F.A.I ROUTE 57 (INTERSTATE 57)

EROSION CONTROL AND LANDSCAPING

SCALE: 1"=30'
DRAWN BY: BRH
DATE: 01/16/09
CHECKED BY: ACL

TENG

TENG & ASSOCIATES, INC.
ENGINEERS/ARCHITECTS/PLANNERS
205 N. MICHIGAN AVE. CHICAGO, IL 60601
TELEPHONE: 312/616-0000

...\TP0005VP.DGN, ...\ALTOON89.DGN, ...\TEB00MM4.DGN, ...\EROSIONWL.DGN, ...\EXHICONN2.DGN, ...\TP0005VP.DGN, ...\ALTOON89.DGN, ...\EXHIDONN2.DGN, ...\NDDOMM4.DGN
H:6"=2.009,1.386+46 T:\DOCUMENTS\SS6\DOCUMENTS\TEDOMM3.DGN
1 2 
KEITHBR