F.A.I. RTE.	SECTION	COUNTY	TOTAL SHEETS	SHEET NO.
57	1920.1B-R	COOK	101	021
STA.	TO STA.			
FED. ROAD DIST. NO. 1	ILLINOIS	FED. AID PROJECT		

CONTRACT NO. 62533

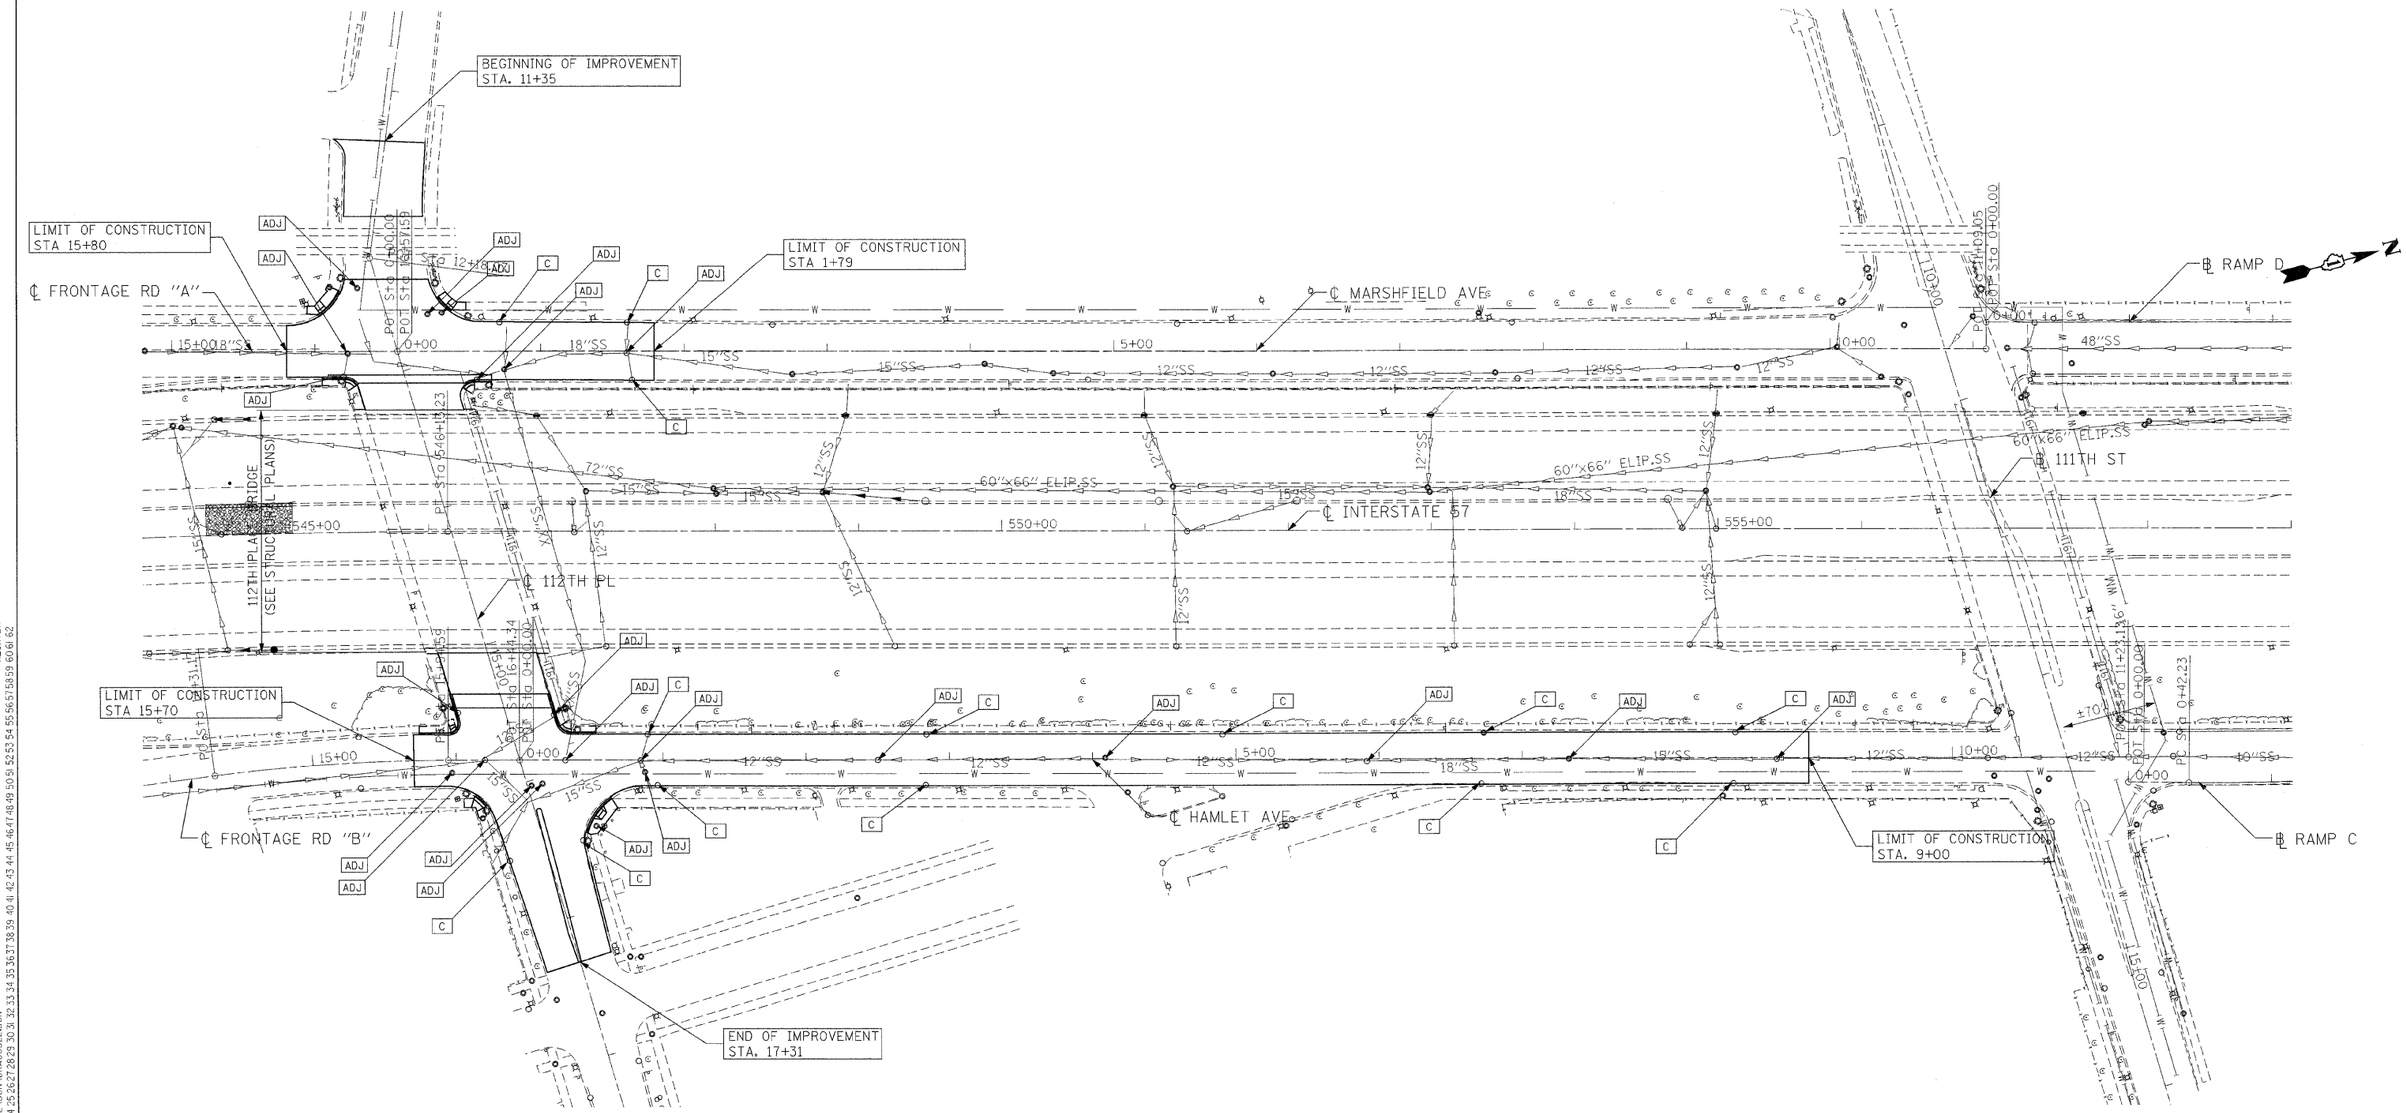

DRAINAGE LEGEND

- EXISTING STORM SEWER
- EXISTING INLET
- EXISTING MANHOLE
- EXISTING CATCH BASIN
- C — STRUCTURE TO BE CLEANED
- ADJ — FRAMES & LIDS ADJUSTED, STRUCTURE TO BE CLEANED

NOTES:

1. SEE BRIDGE PLANS FOR BRIDGE DECK SCUPPER LOCATIONS.
2. SEE SHEET 003 NOTE #22 FOR REMOVAL OF 911 CABLES.
3. A 4:1 BITUMINOUS WEDGE SHALL BE PLACED ADJACENT TO ALL ADJUSTED STRUCTURES DURING STAGING OPERATIONS. THE PLACEMENT AND COST OF ALL MATERIALS SHALL BE INCLUDED IN THE COST OF FRAMES & LIDS TO BE AJUSTED.

REVISIONS	
NAME	DATE

ILLINOIS DEPARTMENT OF TRANSPORTATION
112TH PLACE OVER
F.A.I ROUTE 57 (INTERSTATE 57)

DRAINAGE AND UTILITIES

SCALE: 1"=50' DRAWN BY: BRH
DATE: 01/16/09 CHECKED BY: ACL

TENG
TENG & ASSOCIATES, INC.
ENGINEERS/ARCHITECTS/PLANNERS
205 N. MICHIGAN AVE. CHICAGO, IL 60601
TELEPHONE: 312/616-0000

..\RDWD05VH.DGN, ..\DRAOOM4.DGN, ..\DRAOOM6.DGN, ..\DRAOOM8.DGN, ..\DRAOOM9.DGN, ..\DRAOOK3.DGN, ..\TSLOOMUN.DGN, ..\ALTOO5VI.DGN, ..\TTBOOMWA.DGN, ..\TPOOSUP.DGN, ..\RDWO00.6.DGN, ..\RDWO00EN.DGN, ..\RDWO00A3A.DGN,
T:\DOCUMENTS\2006\06107A_TOPO\06107A_TOPO.DGN 22-JUN-2009 12:33:34 35363738 39 40 41 42 43 44 45 46 47 48 49 50 51 52 53 54 55 56 57 58 59 60 61 62
HEM.TBR
I:\46-2005.13\644 11 12 13 