F.A.I. RTE.	SECTION	COUNTY	TOTAL SHEETS	SHEET NO.
57	1920.1B-R	COOK	101	086
STA.	TO STA.			
FED. ROAD DIST. NO. 1	ILLINOIS	FED. AID PROJECT		

CONTRACT NO. 62533

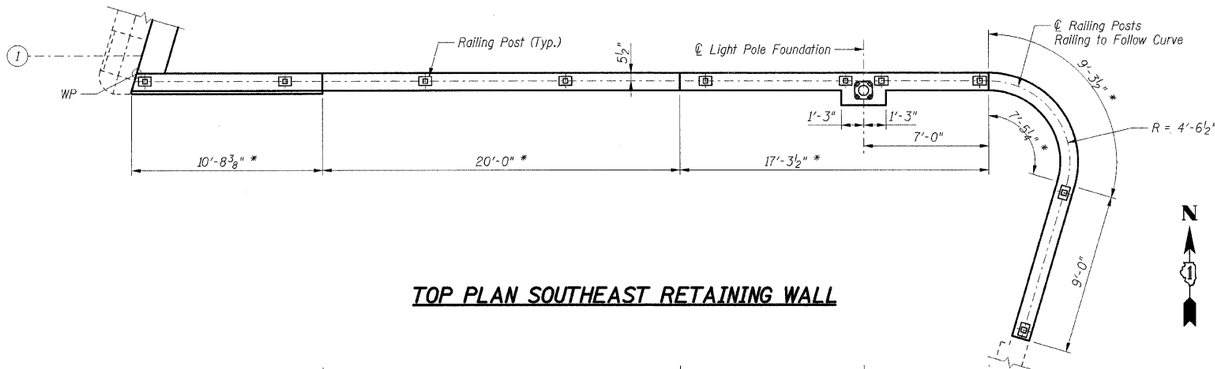

TOP PLAN SOUTHEAST RETAINING WALL

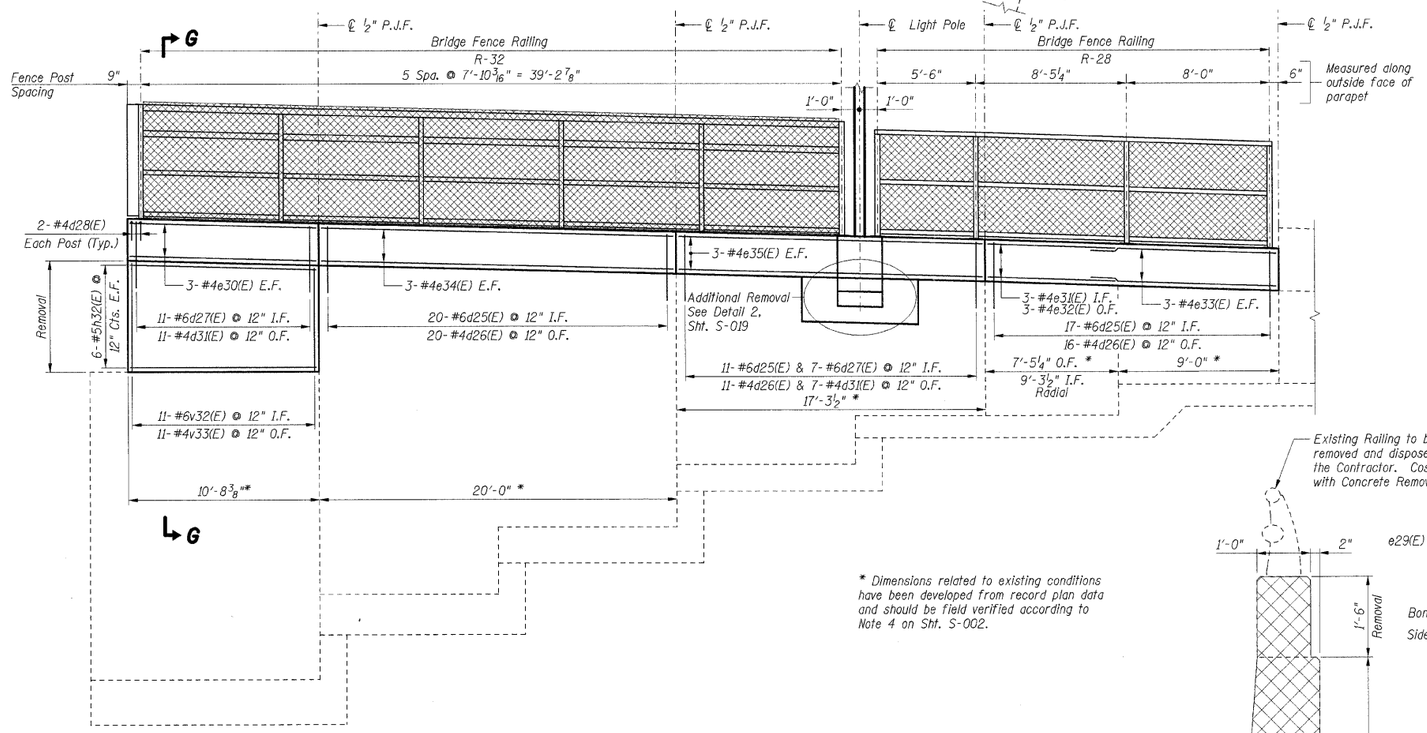

* Dimensions related to existing conditions have been developed from record plan data and should be field verified according to Note 4 on Sht. S-002.

DEVELOPED ELEVATION SOUTHEAST RETAINING WALL

Notes:

1. Work this sheet with Shts. S-018 & S-019.
2. Reinforcement bars designated (E) shall be epoxy coated.
3. Bars indicated thus 30 x 2-#5 etc. indicates 30 lines of bars with 2 lengths per line.
4. All edges shall have standard ¾" chamfers except as noted.
5. I.F. indicates Inside Face
   O.F. indicates Outside Face
   B.F. indicates Back Face
6. Quantities indicated with a double asterisk (**) are estimated quantities to be determined by the Engineer in the field. Adjustment to the quantities shall not be cause for additional compensation; however the Contractor will be paid for the quantity of work performed at the unit price bid for the work.
7. Existing reinforcement bars to remain shall be cleaned and incorporated into new construction with a minimum projection length as shown. Bars with insufficient projection or with 10% or more section loss shall be removed flush to the concrete removal line and replaced in kind by drilling and grouting new bars of equivalent size, the cost of which is included with Concrete Removal.

Bar	A	B
e26(E)	4'-9"	5'-11"
e27(E)	4'-4"	5'-4"
e31(E)	4'-9"	8'-8"
e32(E)	4'-4"	7"-10"

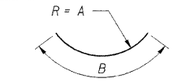

Bars e26(E), e27(E), e31(E) & e32(E)

Bar	A	B
d28(E)	6"	12"
v28(E)	1'-2"	3'-6"

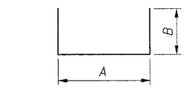

Bars d28(E) & v28(E)

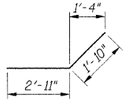

Bar d29(E)

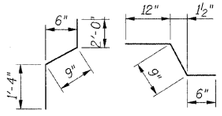

Bar v30(E) Bar h27(E)

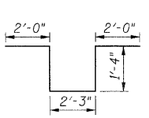

Bar d30(E)

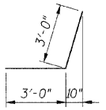

Bar h29(E)

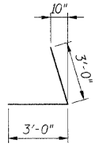

Bar h30(E)

BAR LIST

Bar	No.	Size	Length	Shape
d25(E)	97	#6	3'-1"	
d26(E)	94	#4	2'-9"	
d27(E)	36	#6	4'-4"	
d28(E)	40	#4	2'-6"	
d29(E)	6	#6	4'-9"	
d30(E)	10	#6	8'-11"	
d31(E)	36	#4	3'-8"	
e26(E)	3	#4	5'-11"	
e27(E)	3	#4	5'-4"	
e29(E)	6	#4	10'-1"	
e30(E)	6	#4	10'-4"	
e31(E)	3	#4	8'-8"	
e32(E)	3	#4	7'-10"	
e33(E)	12	#4	10'-11"	
e34(E)	18	#4	19'-8"	
e35(E)	6	#4	17'-0"	
h25(E)	6	#5	44'-4"	
h26(E)	4	#6	38'-8"	
h27(E)	4	#5	2'-3"	
h28(E)	12	#6	8'-5"	
h29(E)	12	#5	6'-0"	
h30(E)	12	#5	6'-0"	
h31(E)	12	#5	10'-1"	
h32(E)	12	#5	10'-4"	
h33(E)	12	#5	6'-3"	
v25(E)	99	#4	5'-0"	
v27(E)	67	#4	3'-1"	
v28(E)	16	#4	8'-2"	
v29(E)	67	#5	3'-8"	
v30(E)	67	#4	4'-1"	
v32(E)	22	#6	5'-8"	
v33(E)	22	#4	5'-8"	

BILL OF MATERIAL

Item	Unit	Total
Porous Granular Embankment (Special)	Cu Yd	102
Concrete Removal	Cu Yd	34.5
Structure Excavation	Cu Yd	102
Concrete Structures	Cu Yd	34.2
Reinforcement Bars, Epoxy Coated	lbs	4,140
Bar Splicers	Each	67
Concrete Sealer	Sq Ft	173
Structural Repair of Concrete (Depth Equal to or Less Than 5")**	Sq Ft	956

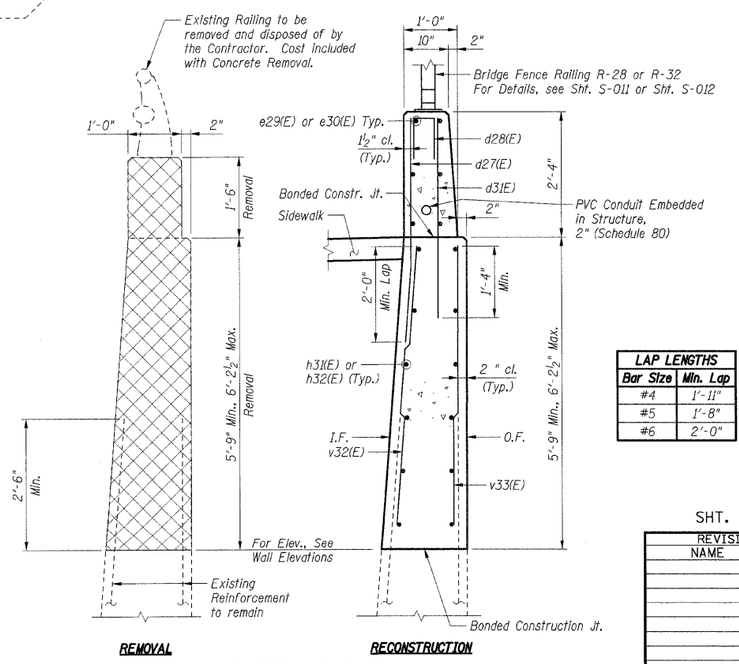

SECTION G-G

LAP LENGTHS	
Bar Size	Min. Lap
#4	1'-11"
#5	1'-8"
#6	2'-0"

LEGEND

Concrete Removal

SHT. S-020

REVISIONS	
NAME	DATE

ILLINOIS DEPARTMENT OF TRANSPORTATION
F.A.I. ROUTE 57 (INTERSTATE 57)
112TH PLACE BRIDGE DECK REPLACEMENT
112th PLACE OVER I-57
SN 016-0988 STA. 546+15.56
COOK COUNTY

EAST ABUTMENT
DETAILS AND BILL OF MATERIAL

DRAWN BY: TMH
CHECKED BY: JLR
DATE: 01/16/09

TENG

TENG & ASSOCIATES, INC.
ENGINEERS/ARCHITECTS/PLANNERS
205 N. MICHIGAN AVE., CHICAGO, IL 60601
TELEPHONE 312.616.0000

..\ABTOOL-NJDN..\ABTOOL-NJDN..\ABTOOL-NJDN..\BRBORDER.DGN HOUGHTM
2-27-2009, 14:39:35 T:\DOCUMENT\V930860\STRUCTV\DGN\ABTOOLCV.DGN
pen table: N/A color table: K:\STANDARD\TENG\DATA\COLORTABLE.TBL