STAGE 4

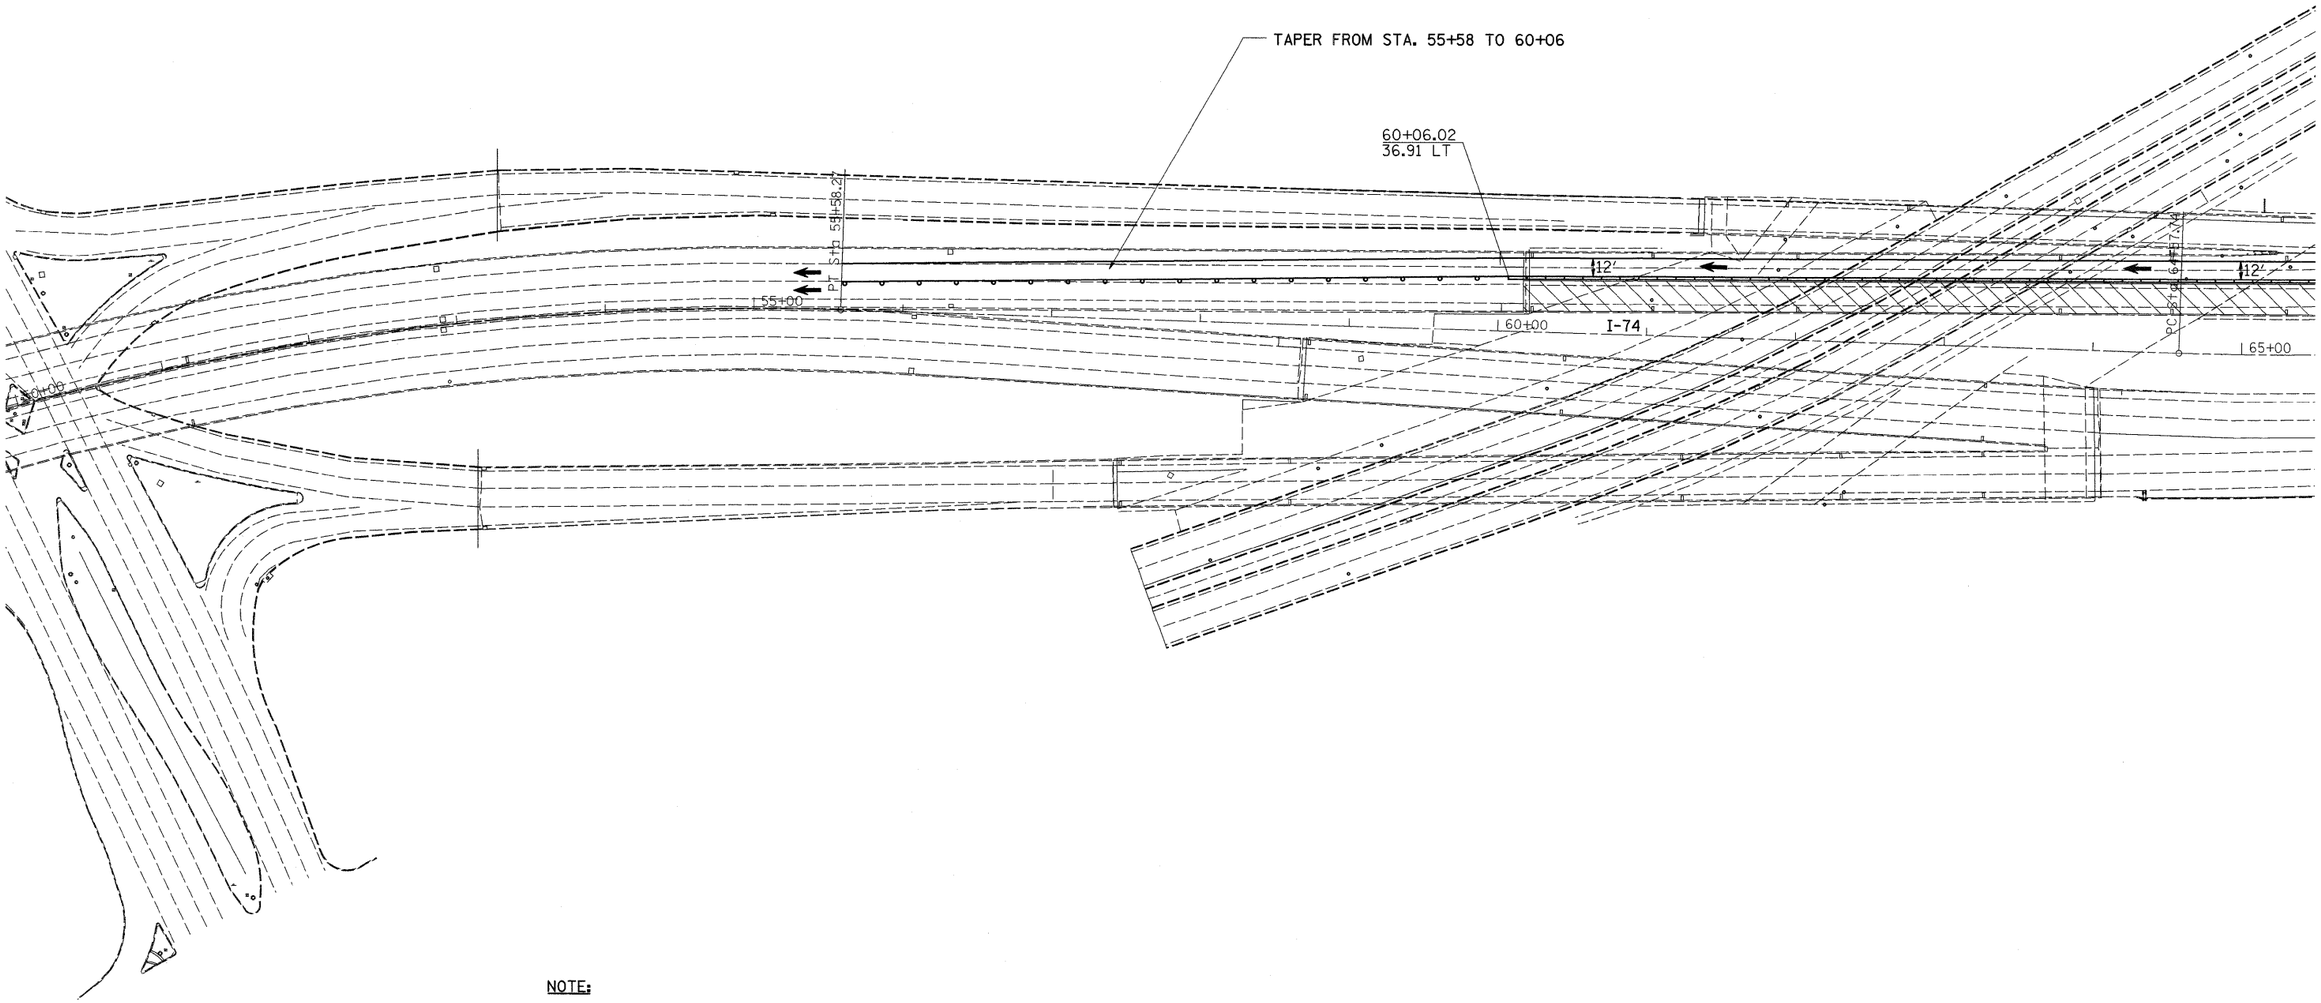

NOTE:

USE TRAFFIC CONTROL AND PROTECTION STANDARD 701402

FILE NAME = C:\pw_work\PWIDOT\HENSONKE\dms33952\d05825-sht-staging.dgn	USER NAME = hensonke	DESIGNED -	REVISED -	STATE OF ILLINOIS DEPARTMENT OF TRANSPORTATION	STAGE 4 - STAGING PLANS			F.A.I. RTE.	SECTION	COUNTY	TOTAL SHEETS	SHEET NO.
	PLOT SCALE = 50.0000 ' / IN.	DRAWN -	REVISED -					74	*	ROCK ISLAND	246	77
	PLOT DATE = Fri Feb 06 10:38:41 2009	CHECKED -	REVISED -							CONTRACT NO. 64A97		
		DATE -	REVISED -		SCALE:	SHEET NO. OF SHEETS	STA. TO STA.		ILLINOIS	FED. AID PROJECT		

* 81-(1-2,1,2-2)RS-1&M