F.A.P RTE.	SECTION	COUNTY	TOTAL SHEETS	SHEET NO.
681	(115)RS-1	LIVINGSTON	279	45
STA. 155+00		TO STA. 161+00		
FED. ROAD DIST. NO.	ILLINOIS	FED. AID PROJECT		

CONTRACT NO. 66375

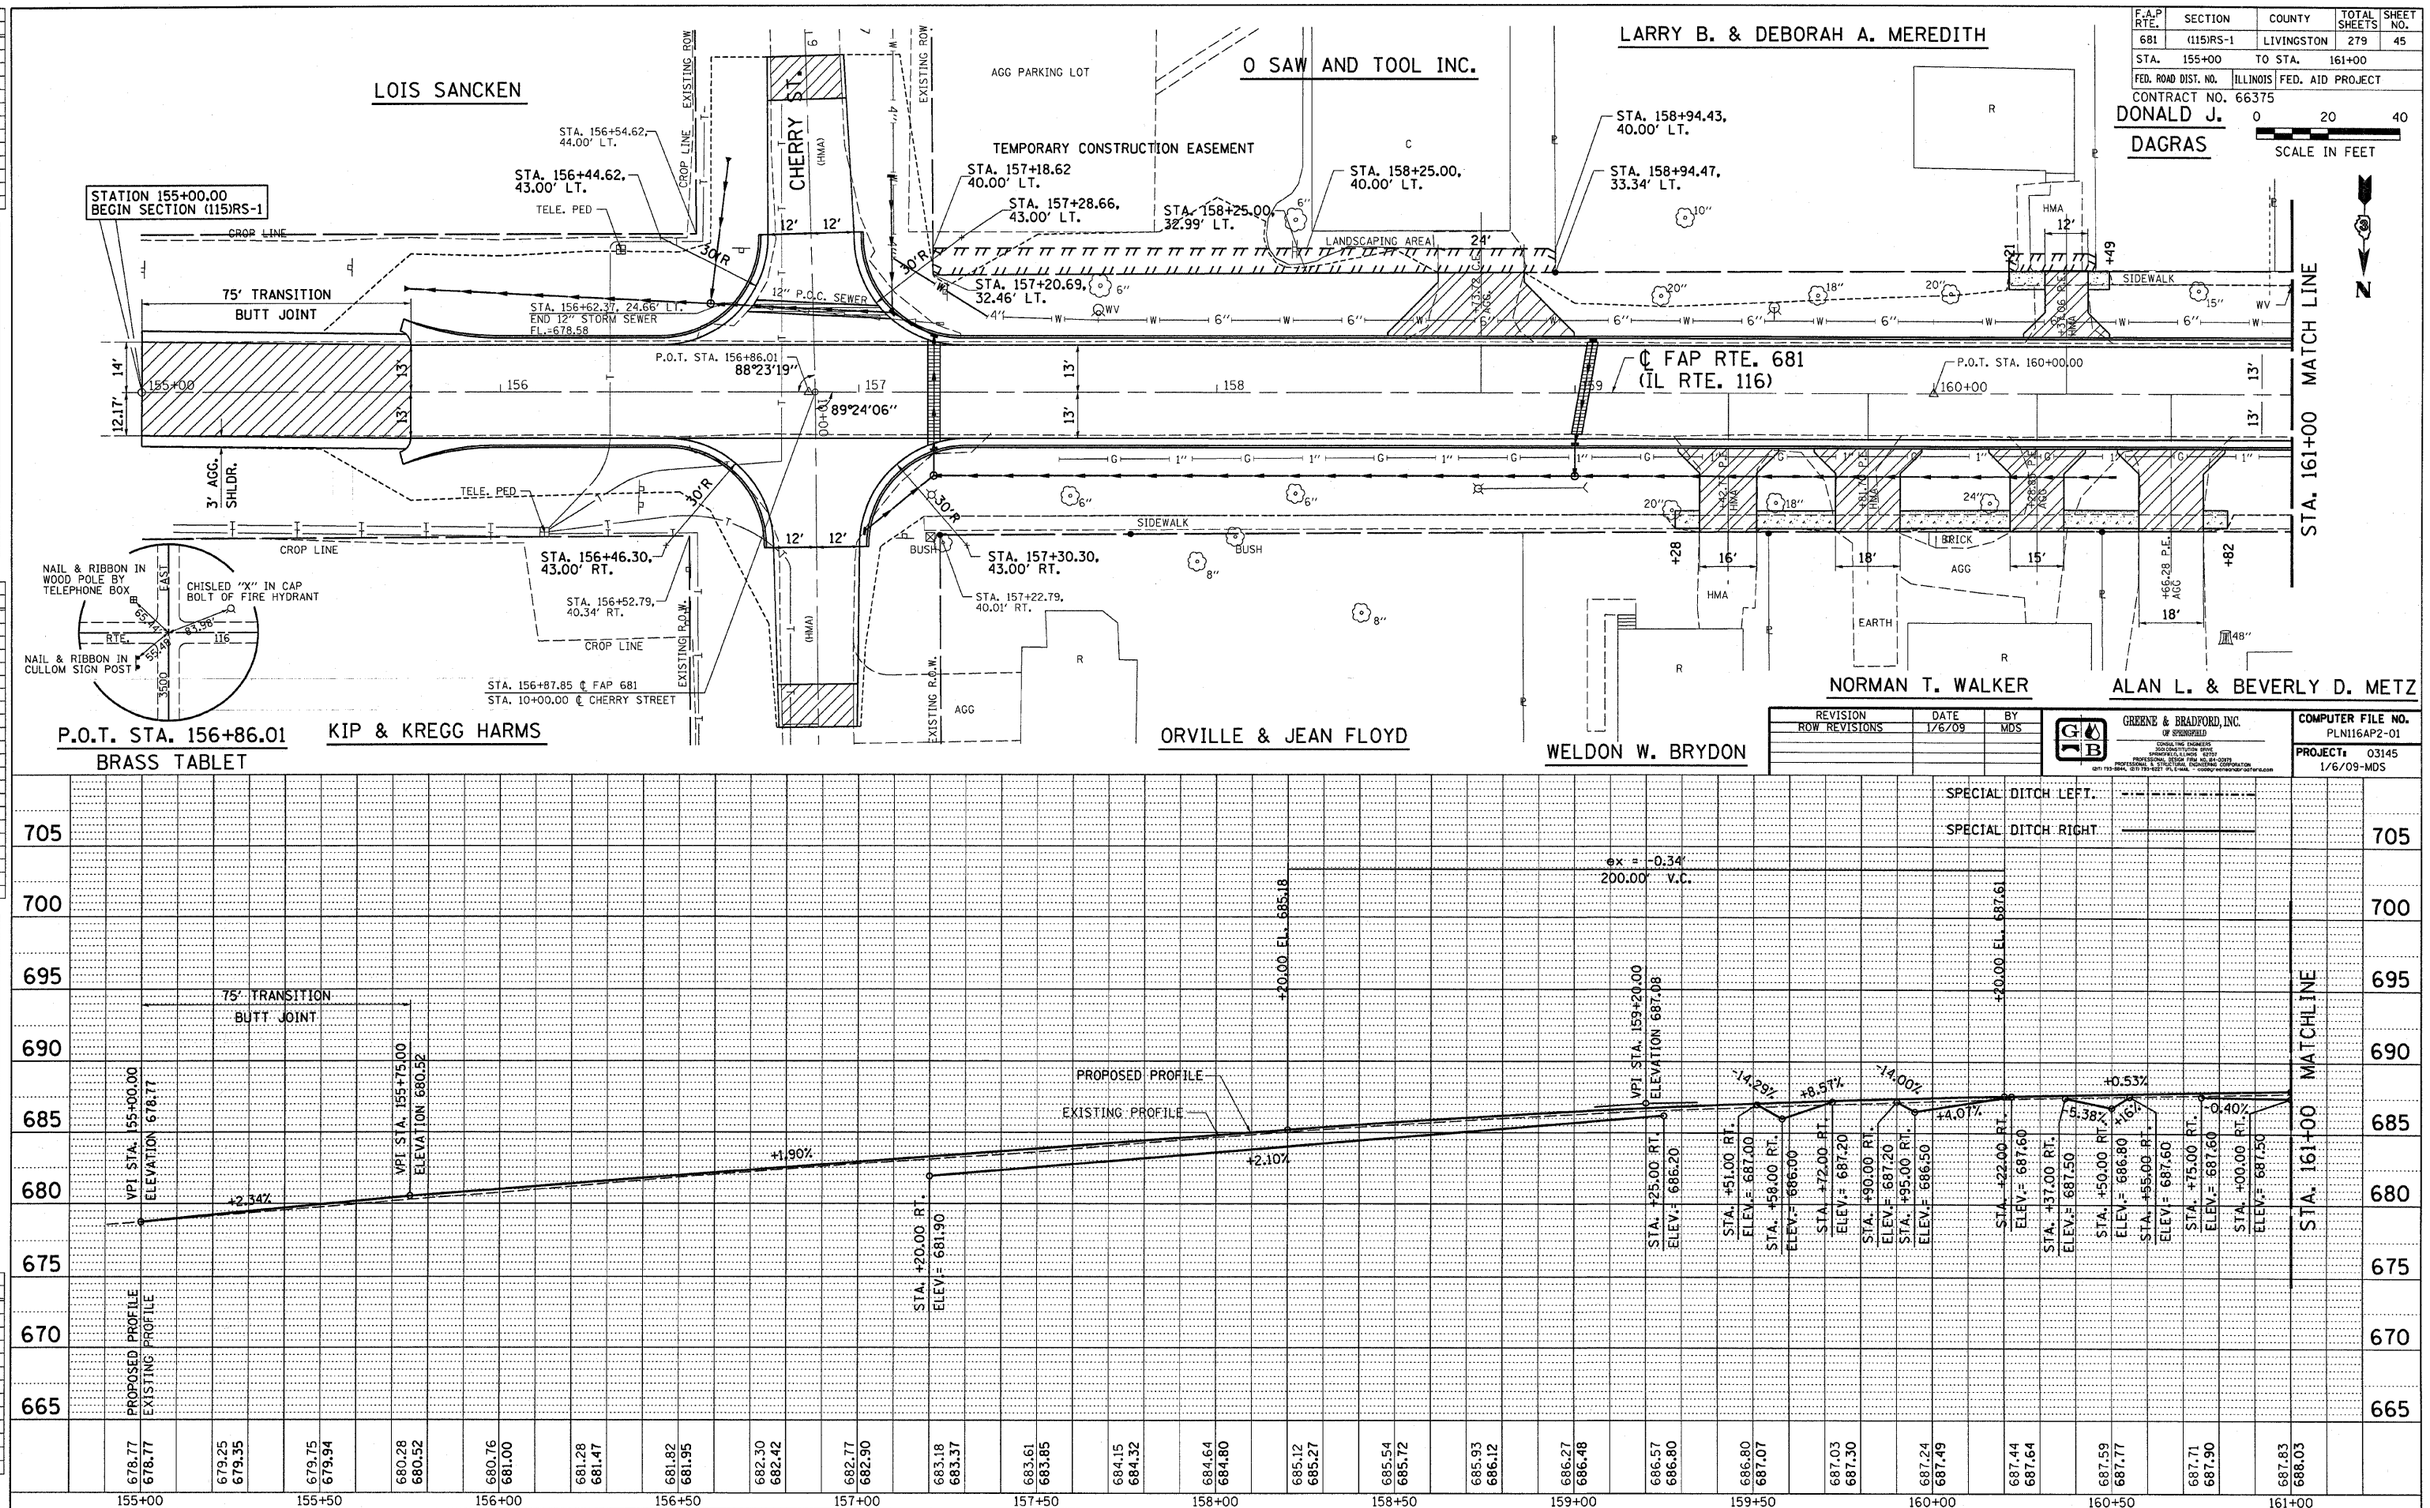

REVISION	DATE	BY
ROW REVISIONS	1/6/09	MDS

GREENE & BRADFORD, INC. OF SPRINGFIELD
CONSULTING ENGINEERS
2600 CONSTITUTION DRIVE
SPRINGFIELD, ILLINOIS 62703
PROFESSIONAL DESIGN FIRM NO. 184-0070
PROFESSIONAL & STRUCTURAL ENGINEERING CORPORATION
(217) 753-8414, (217) 753-8227 (FL) E-MAIL: coddy@mmsgbdf.com@gmail.com

COMPUTER FILE NO. PLN116AP2-01

PROJECT: 03145
1/6/09-MDS

DESIGN

INT.	DATE	REASON

PLAN — SURVEYED / PLOTTED / ALIGNMENT CHECKED / GRADES CHECKED / CADD FILE NAME / NOTE BOOK / NO.

PLOTS & CHECKS

INT.	DATE	NO.	REASON

PROFILE — SURV. / PLOTTED / GRADES CHECKED / STRUCTURE NOTAT'NS CH'KD / NOTE BOOK / NO.

CHECKS

INT.	DATE	REASON

IDOTPP-20 - 1x20 8/07/00

PLAN & PROFILE - FAP 681 (IL RTE. 116) LIVINGSTON COUNTY