DESIGN		
INT.	DATE	REASON

PLAN — SURVEYED / DRAWN / ALIGNMENT CHECKED / RT. OF WAY CHECKED / CADD FILE NAME / NOTE BOOK / NO. / BY / DATE

PLOTS & CHECKS			
INT.	DATE	NO.	REASON

PROFILE — SURVEYED / DRAWN / PLOTTED / GRADES CHECKED / R.M. NOTED / STRUCTURE NOTATING CHKD / NOTE BOOK / NO. / BY / DATE

CHECKS		
INT.	DATE	REASON

F.A.P RTE.	SECTION	COUNTY	TOTAL SHEETS	SHEET NO.
681	(115)RS-1	LIVINGSTON	279	57
STA.	178+00	TO STA.	184+00	
FED. ROAD DIST. NO.	ILLINOIS	FED. AID PROJECT		

CONTRACT NO. 66375

0 20 40
SCALE IN FEET

N

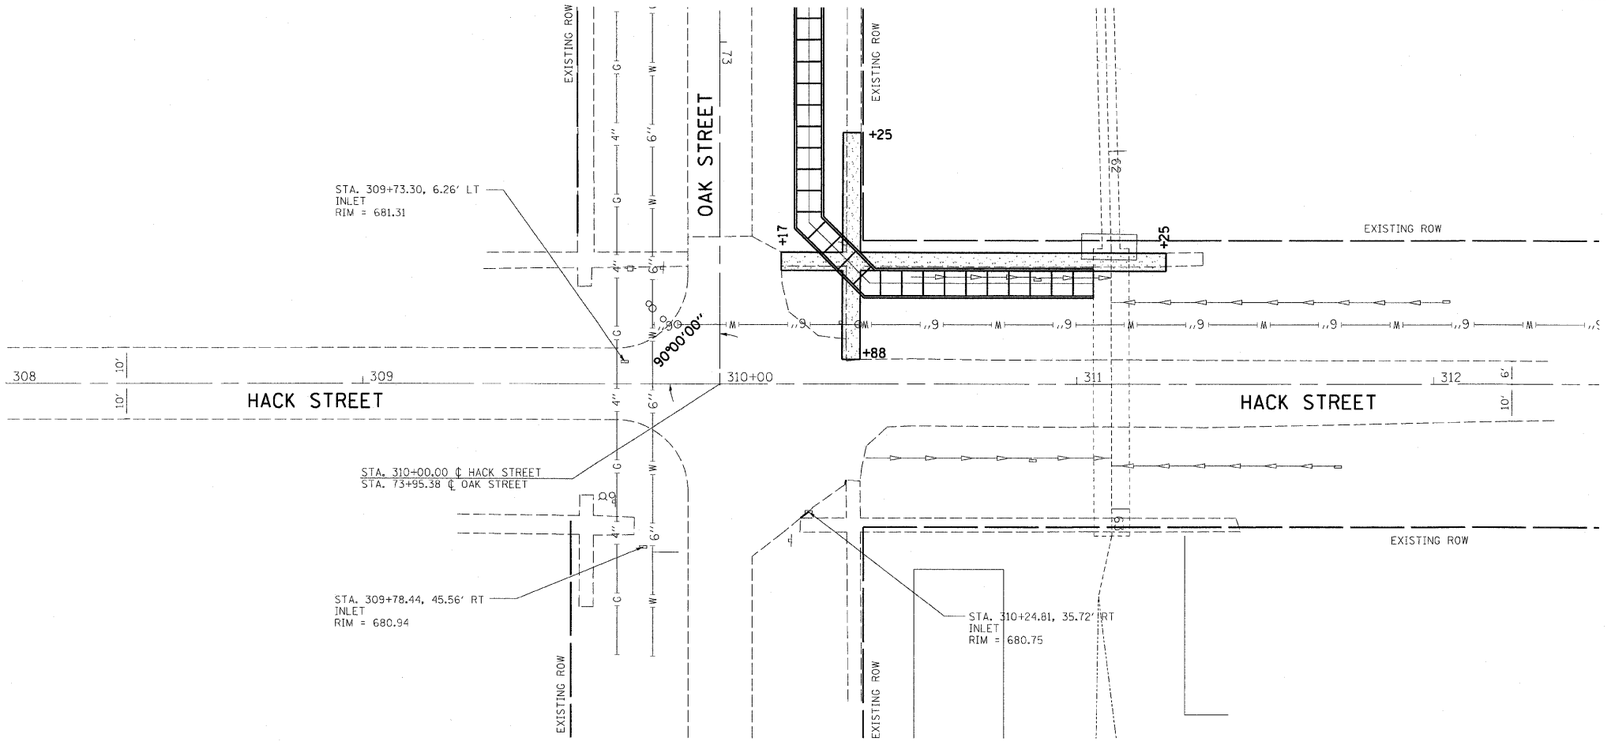

REVISION	DATE	BY

GREENE & BRADFORD, INC.
OF SPRINGFIELD
CIVIL ENGINEERS
SURVEYORS
SPRINGFIELD, ILLINOIS 62707
PROFESSIONAL DESIGN FIRM NO. 184-001179
PROFESSIONAL SERVICE CORPORATION
(217) 787-0894, (217) 787-3277 FAX E-MAIL - cc@greenebradford.com

COMPUTER FILE NO.
PLN116JP2-02

PROJECT: 03145
09/05/07-WCB

SPECIAL DITCH LEFT. ---·---·---·