F.A.P. RTE.	SECTION	COUNTY	TOTAL SHEETS	SHEET NO.
681	(115)RS-1	LIVINGSTON	279	122
STA.		TO STA.		
FED. ROAD DIST. NO.	ILLINOIS	FED. AID PROJECT		

CONTRACT NO. 66375

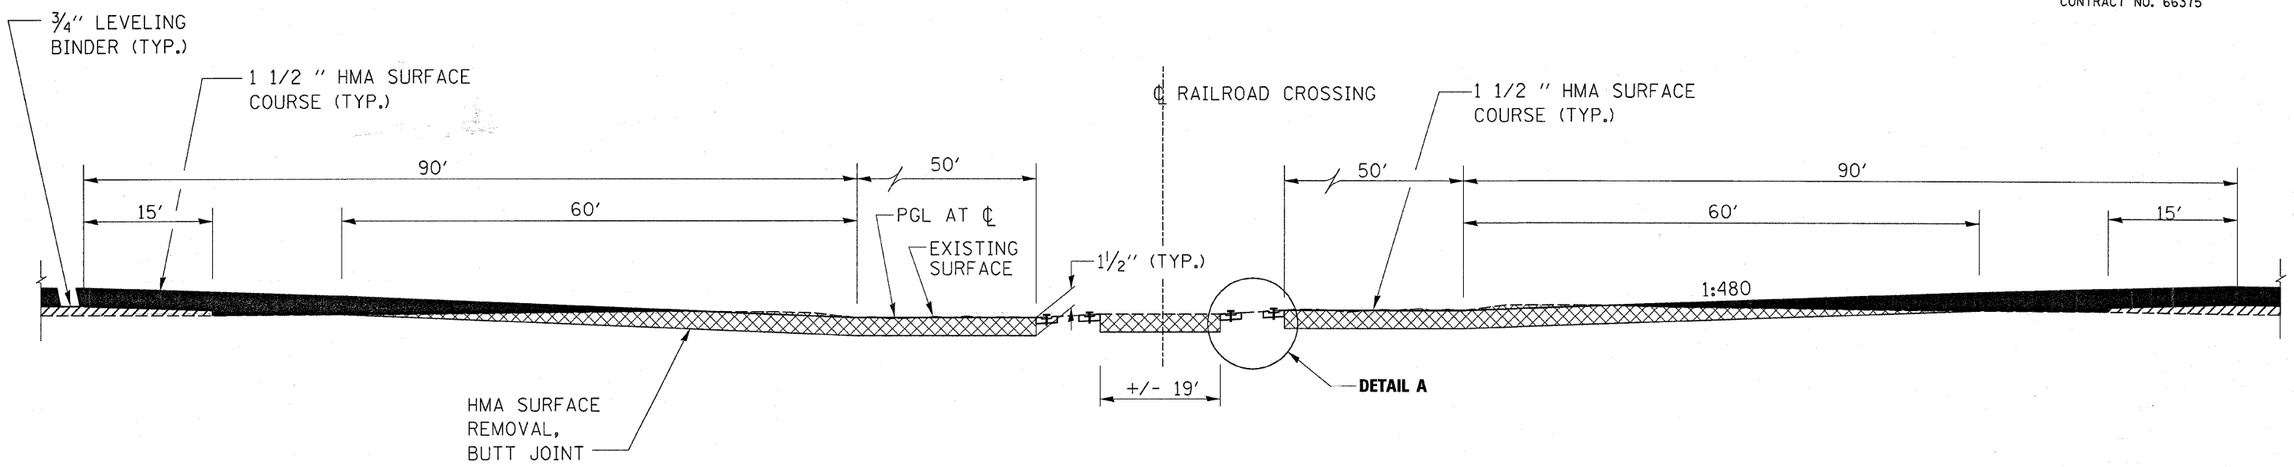

BUTT JOINT AT B.S.C. RAILROAD CROSSING

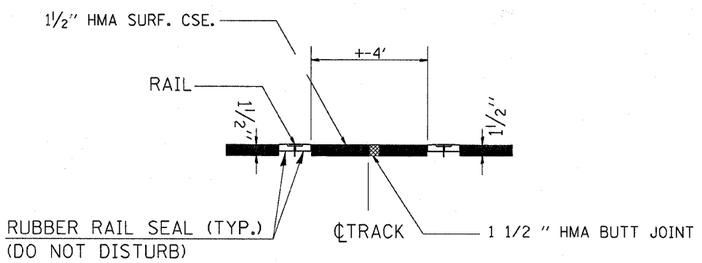

DETAIL A

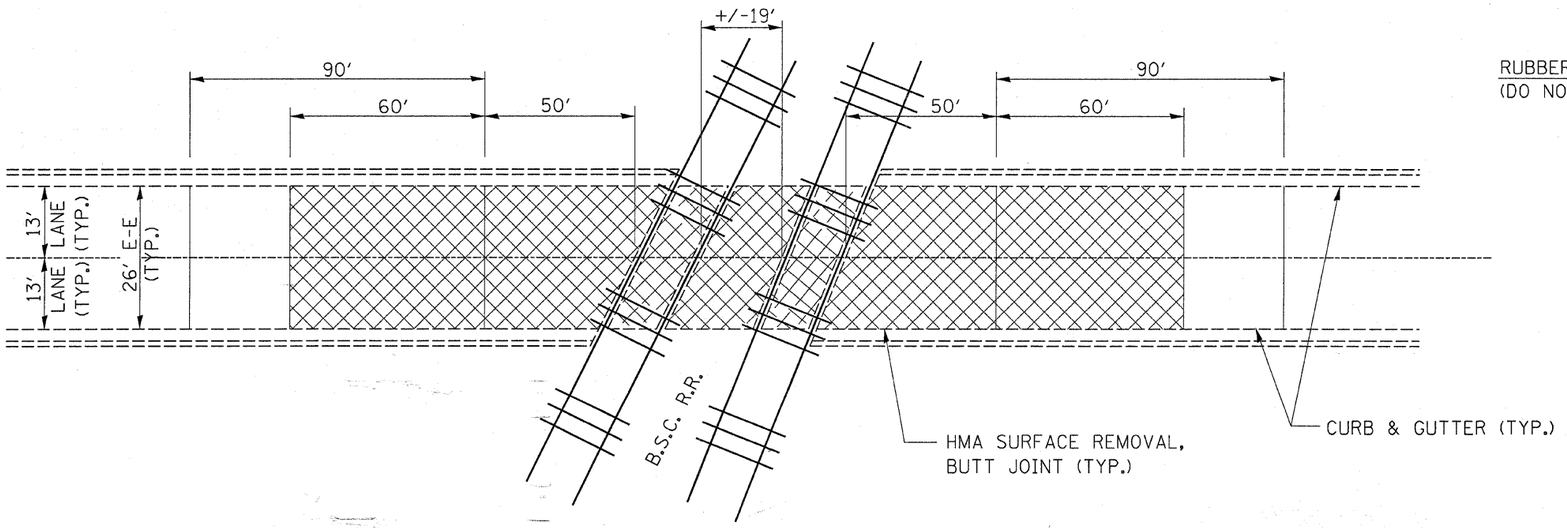

PLAN AT B.S.C. RAILROAD CROSSING

DESIGN		
INT.	DATE	REASON

PLOTS & CHECKS			
INT.	DATE	NO.	REASON

CHECKS		
INT.	DATE	REASON

REVISIONS	
NAME	DATE
IDOT REV. - MDS	10/08
IDOT	2-3-09

ILLINOIS DEPARTMENT OF TRANSPORTATION

BUTT JOINT DETAIL

FAP 681 (IL RTE. 116)
SECTION (115)RS-1
LIVINGSTON COUNTY
VILLAGE OF CULLOM

SCALE: VERT. HORIZ.
DATE: 11/05/03

DRAWN BY: JAMESON
DESIGNED BY: BOTT
CHECKED BY: COLBROOK

GREENE & BRADFORD, INC. OF SPRINGFIELD

COMPUTER FILE NO. BUTTJOINT-B

PROJECT 03145
10/20/08-MDS

IDOTPL-20 1"=20' 8/07/00

BUTT JOINT DETAIL - FAP 681 (IL RTE. 116) LIVINGSTON COUNTY