DESIGN		
INT.	DATE	REASON

FINAL SURVEY	NOTE BOOK	SURVEYED	PLOTTED	TYPED	AREAS	AREAS CHECKED
NO.						

PLOTS & CHECKS		
INT.	DATE	NO. REASON

ORIGINAL SURVEY	NOTE BOOK	SURVEYED	PLOTTED	TYPED	AREAS	AREAS CHECKED
NO.						

CHECKS		
INT.	DATE	REASON

F.A.P. RTE.	SECTION	COUNTY	TOTAL SHEETS	SHEET NO
681	(115)RS-1	LIVINGSTON	279	158
STA. 162+30.00		TO STA. 162+50.00		
FED. ROAD DIST. NO.	ILLINOIS	FED. AID PROJECT		
CONTRACT NO. 66375				

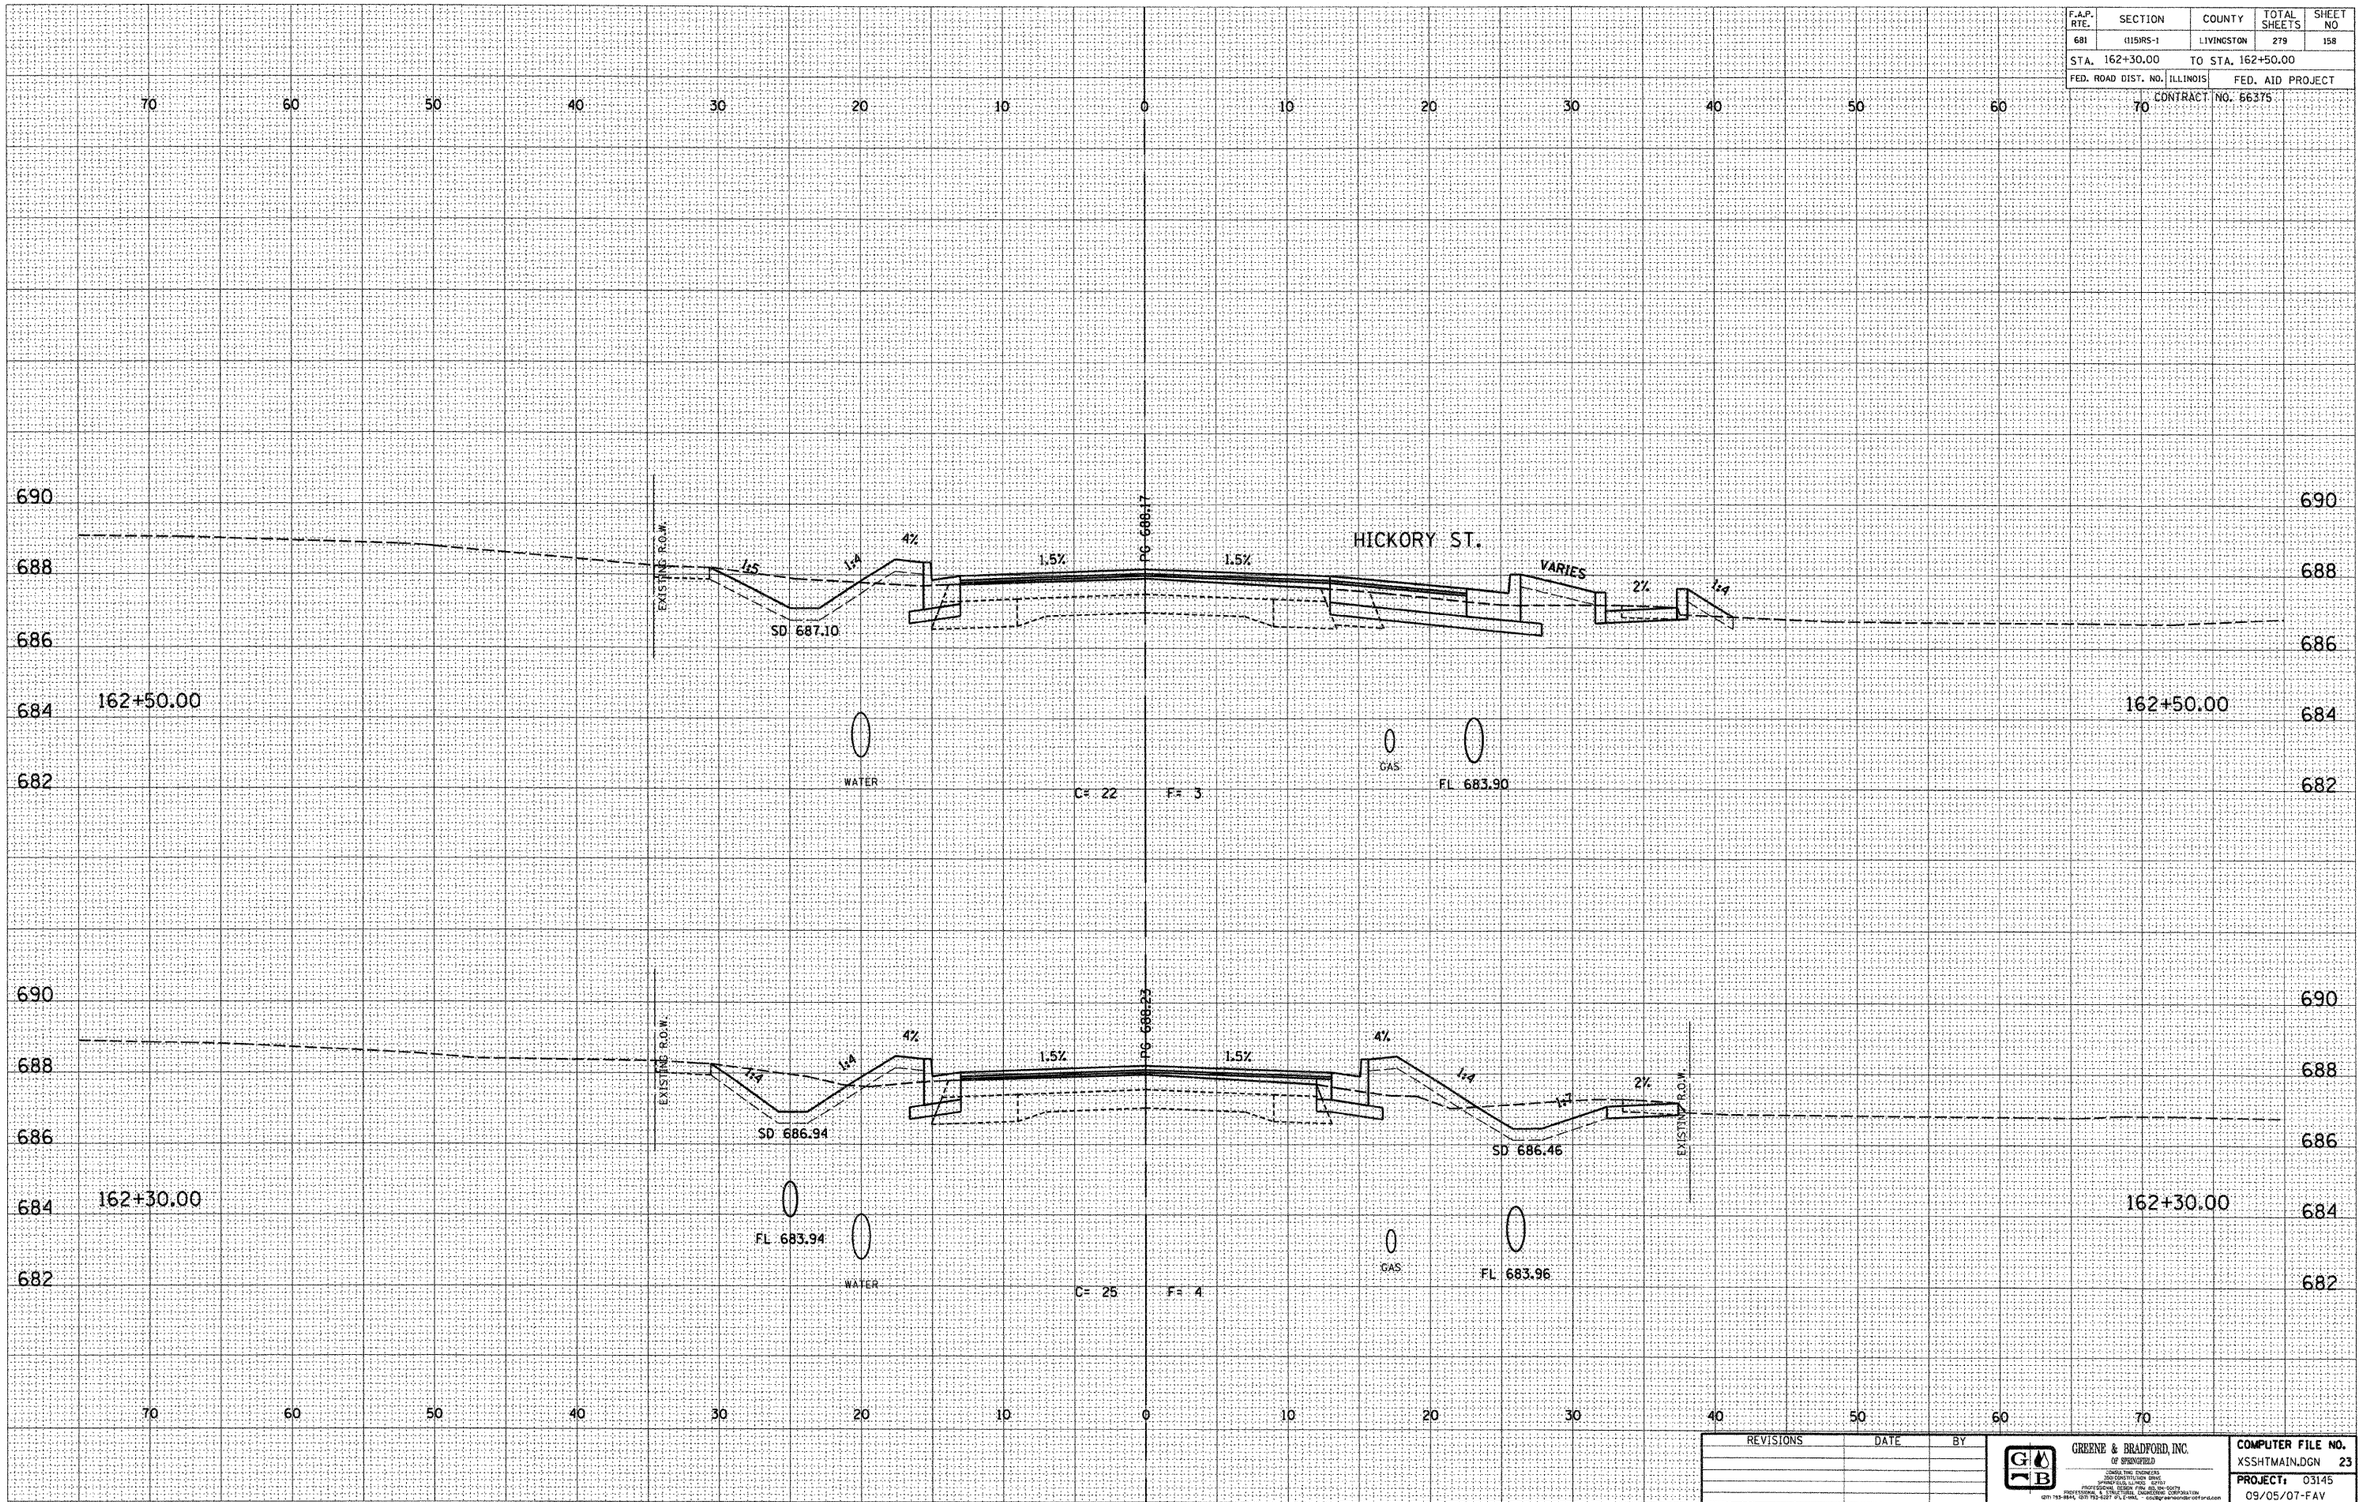

REVISIONS	DATE	BY

GREENE & BRADFORD, INC.
OF SPRINGFIELD
CIVIL/STRUCTURAL ENGINEERS
200 CONSTITUTION DRIVE
SPRINGFIELD, ILLINOIS 62703
PROFESSIONAL DESIGN FIRM: ILL.184-002179
PROFESSIONAL & STRUCTURAL ENGINEERING CORPORATION
(217) 793-9595, (217) 793-3227 (FAX), <info@greenebradford.com>

COMPUTER FILE NO.
XSSHTMAIN.DGN 23
PROJECT: 03145
09/05/07-FAV

E-XSEC 2:1 06/09/03

CROSS SECTIONS - FAP 681 (IL RTE. 116) LIVINGSTON COUNTY

STA. 162+30.00 TO STA. 162+50.00