DESIGN		
INT.	DATE	REASON

FINAL SURVEY	NOTE BOOK	NO.	SURVEYED	PLOTTED	TURNED TO FILE	AREAS	AREAS	DATE	BY
							CHECKED		

PLOTS & CHECKS			
INT.	DATE	NO.	REASON

ORIGINAL SURVEY	NOTE BOOK	NO.	SURVEYED	PLOTTED	TURNED TO FILE	AREAS	AREAS	DATE	BY
							DESIGNED		

CHECKS		
INT.	DATE	REASON

F.A.P. RTE.	SECTION	COUNTY	TOTAL SHEETS	SHEET NO
681	(115)RS-1	LIVINGSTON	279	170
STA. 166+15.89		TO STA. 166+25.00		
FED. ROAD DIST. NO.	ILLINOIS	FED. AID PROJECT		

CONTRACT NO. 66375

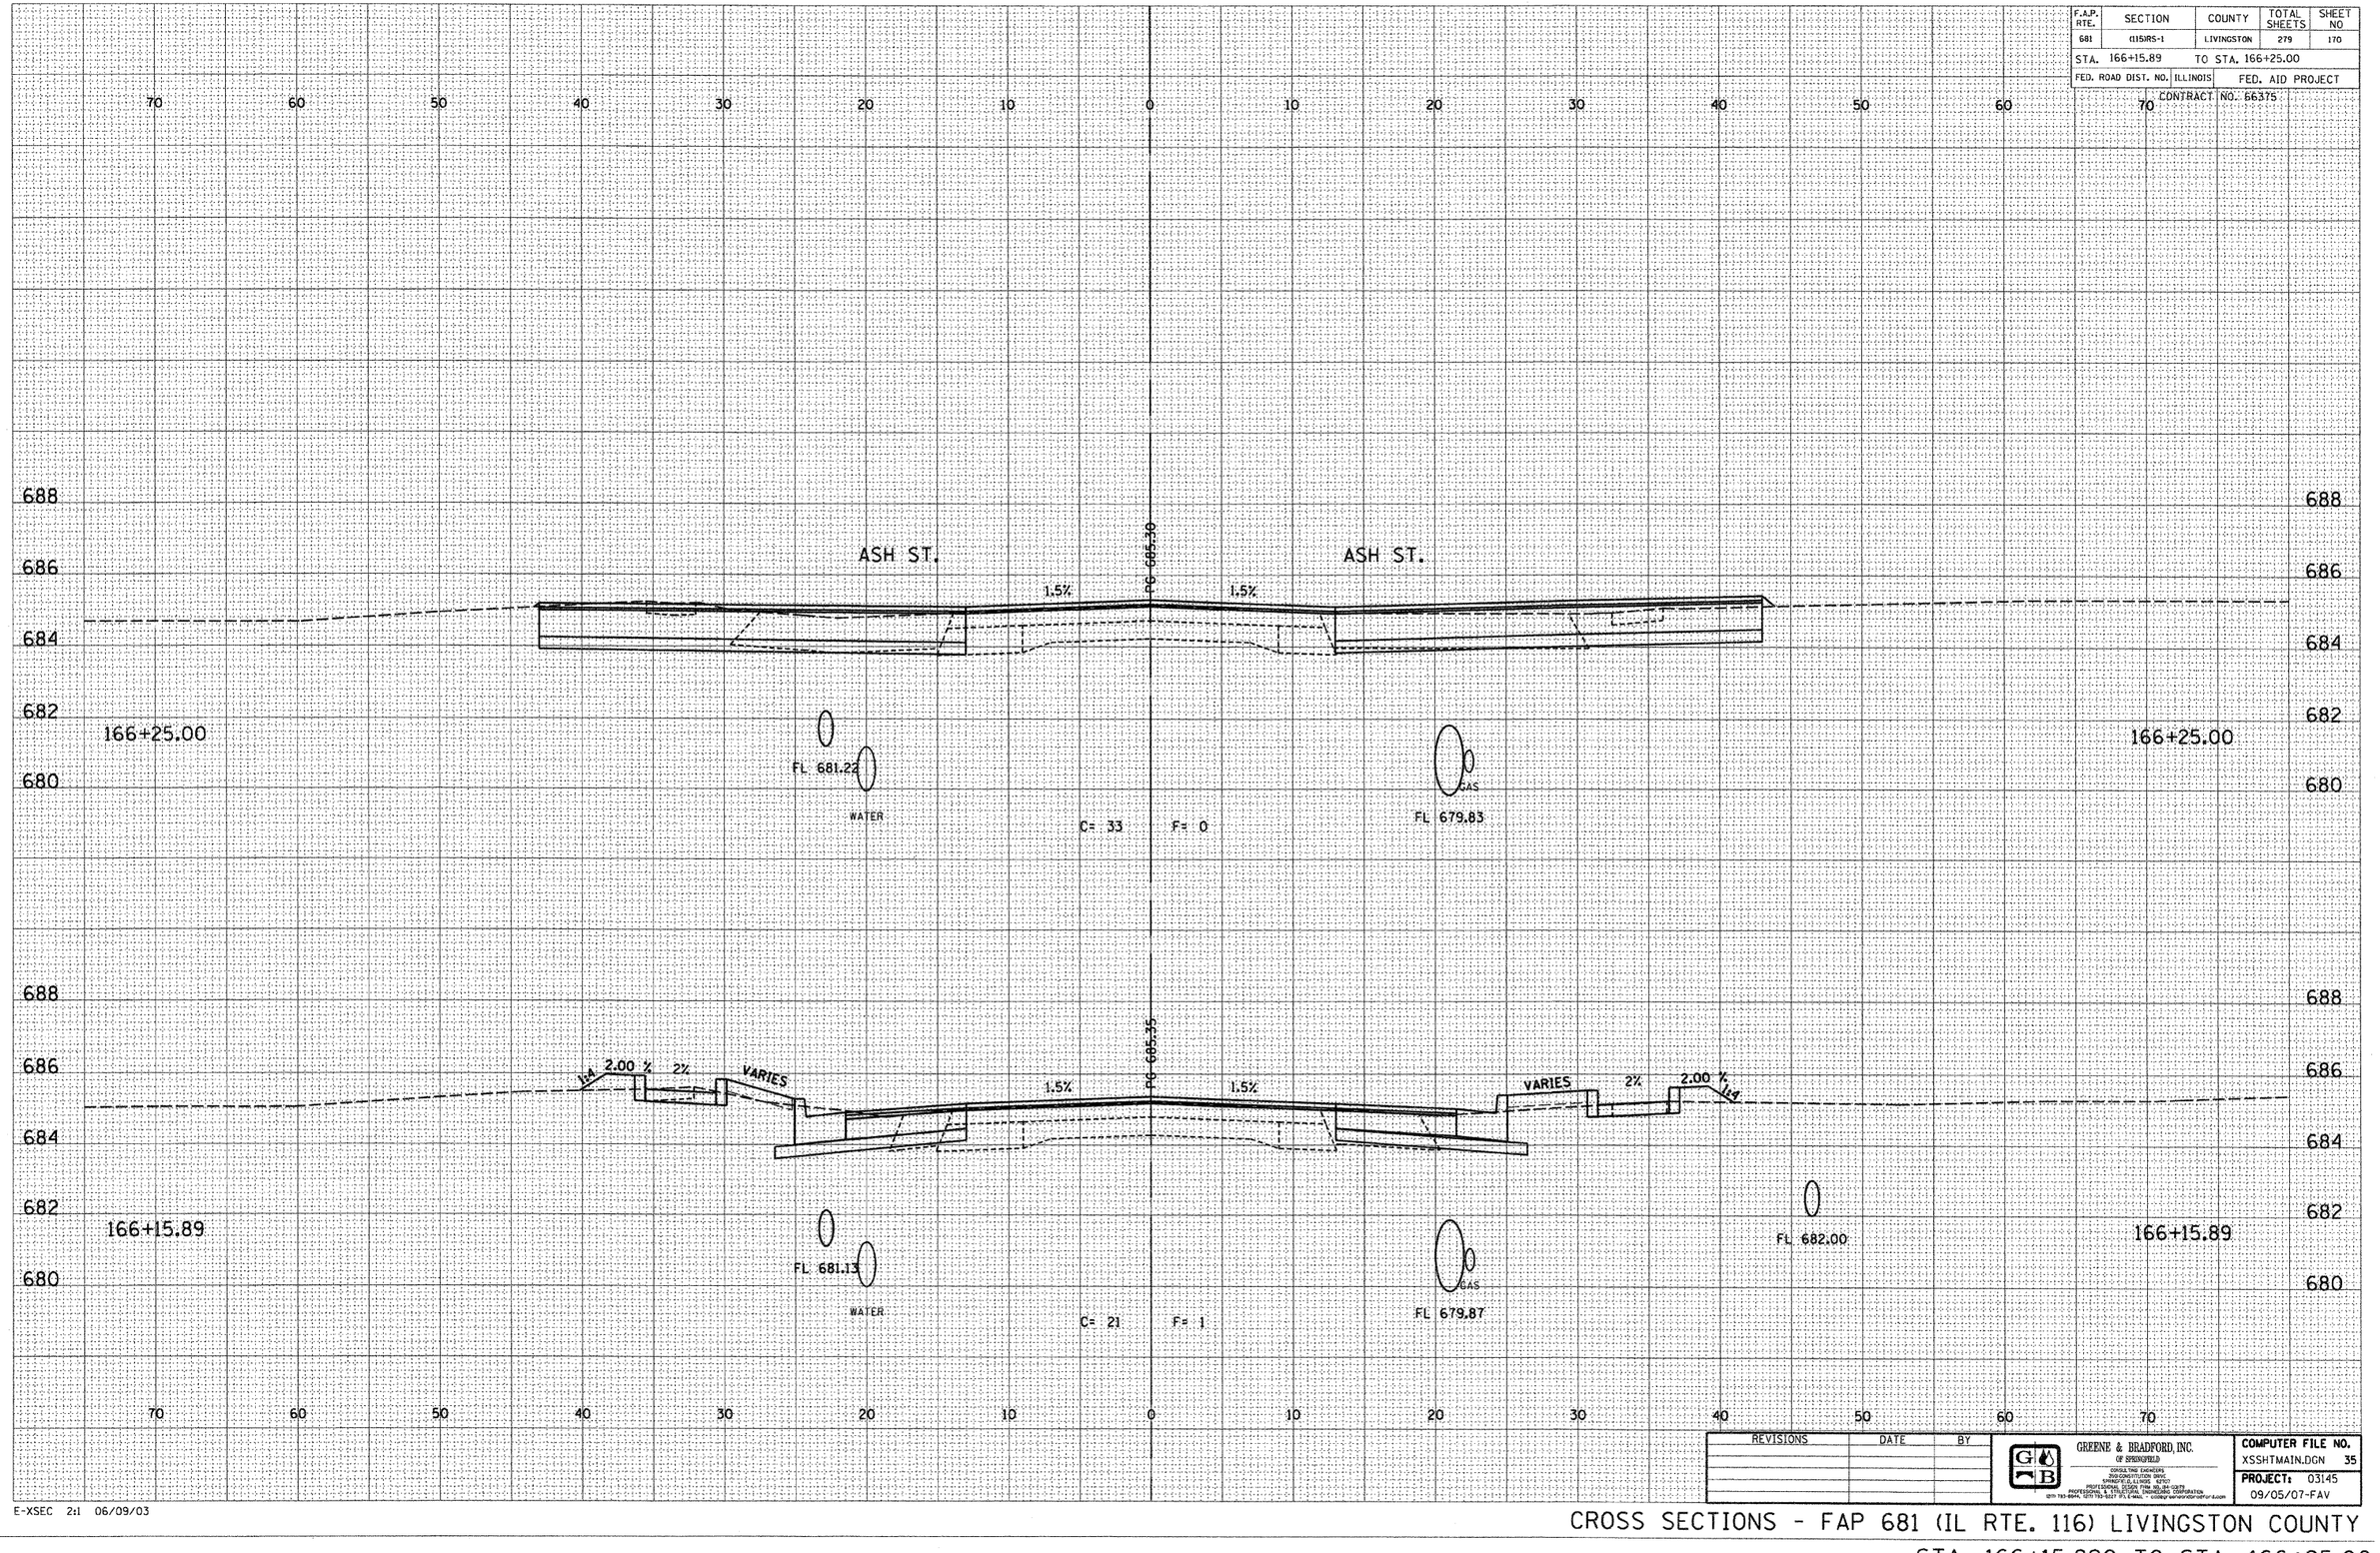

REVISIONS	DATE	BY

GREENE & BRADFORD, INC.
OF SPRINGFIELD
CONSULTING ENGINEERS
PROFESSIONAL DESIGN FIRM 184.004328
PROFESSIONAL & STRUCTURAL ENGINEERING CORPORATION
(217) 793-8095, (217) 793-5027 (FAX) E-MAIL - GBSPRINGFIELD@GBSPRINGFIELD.COM

COMPUTER FILE NO.	
XSSHTMAIN.DGN	35
PROJECT: 03145	
09/05/07-FAV	

E-XSEC 2:1 06/09/03

CROSS SECTIONS - FAP 681 (IL RTE. 116) LIVINGSTON COUNTY

STA. 166+15.890 TO STA. 166+25.00