DESIGN		
INT.	DATE	REASON

FINAL SURVEY	BY	DATE
SURVEYED		
PLOTTED		
PHOTO LOG		
NOTE BOOK		
AREAS		
AREAS CHECKED		
NO.		

PLOTS & CHECKS			
INT.	DATE	NO.	REASON

ORIGINAL SURVEY	BY	DATE
SURVEYED		
PLOTTED		
PHOTO LOG		
NOTE BOOK		
AREAS		
AREAS CHECKED		
NO.		

CHECKS		
INT.	DATE	REASON

F.A.P. RTE.	SECTION	COUNTY	TOTAL SHEETS	SHEET NO
681	11SIRS-1	LIVINGSTON	279	188
STA. 172+00.00	TO STA. 172+25.00			
FED. ROAD DIST. NO.	ILLINOIS	FED. AID PROJECT		

CONTRACT NO. 66375

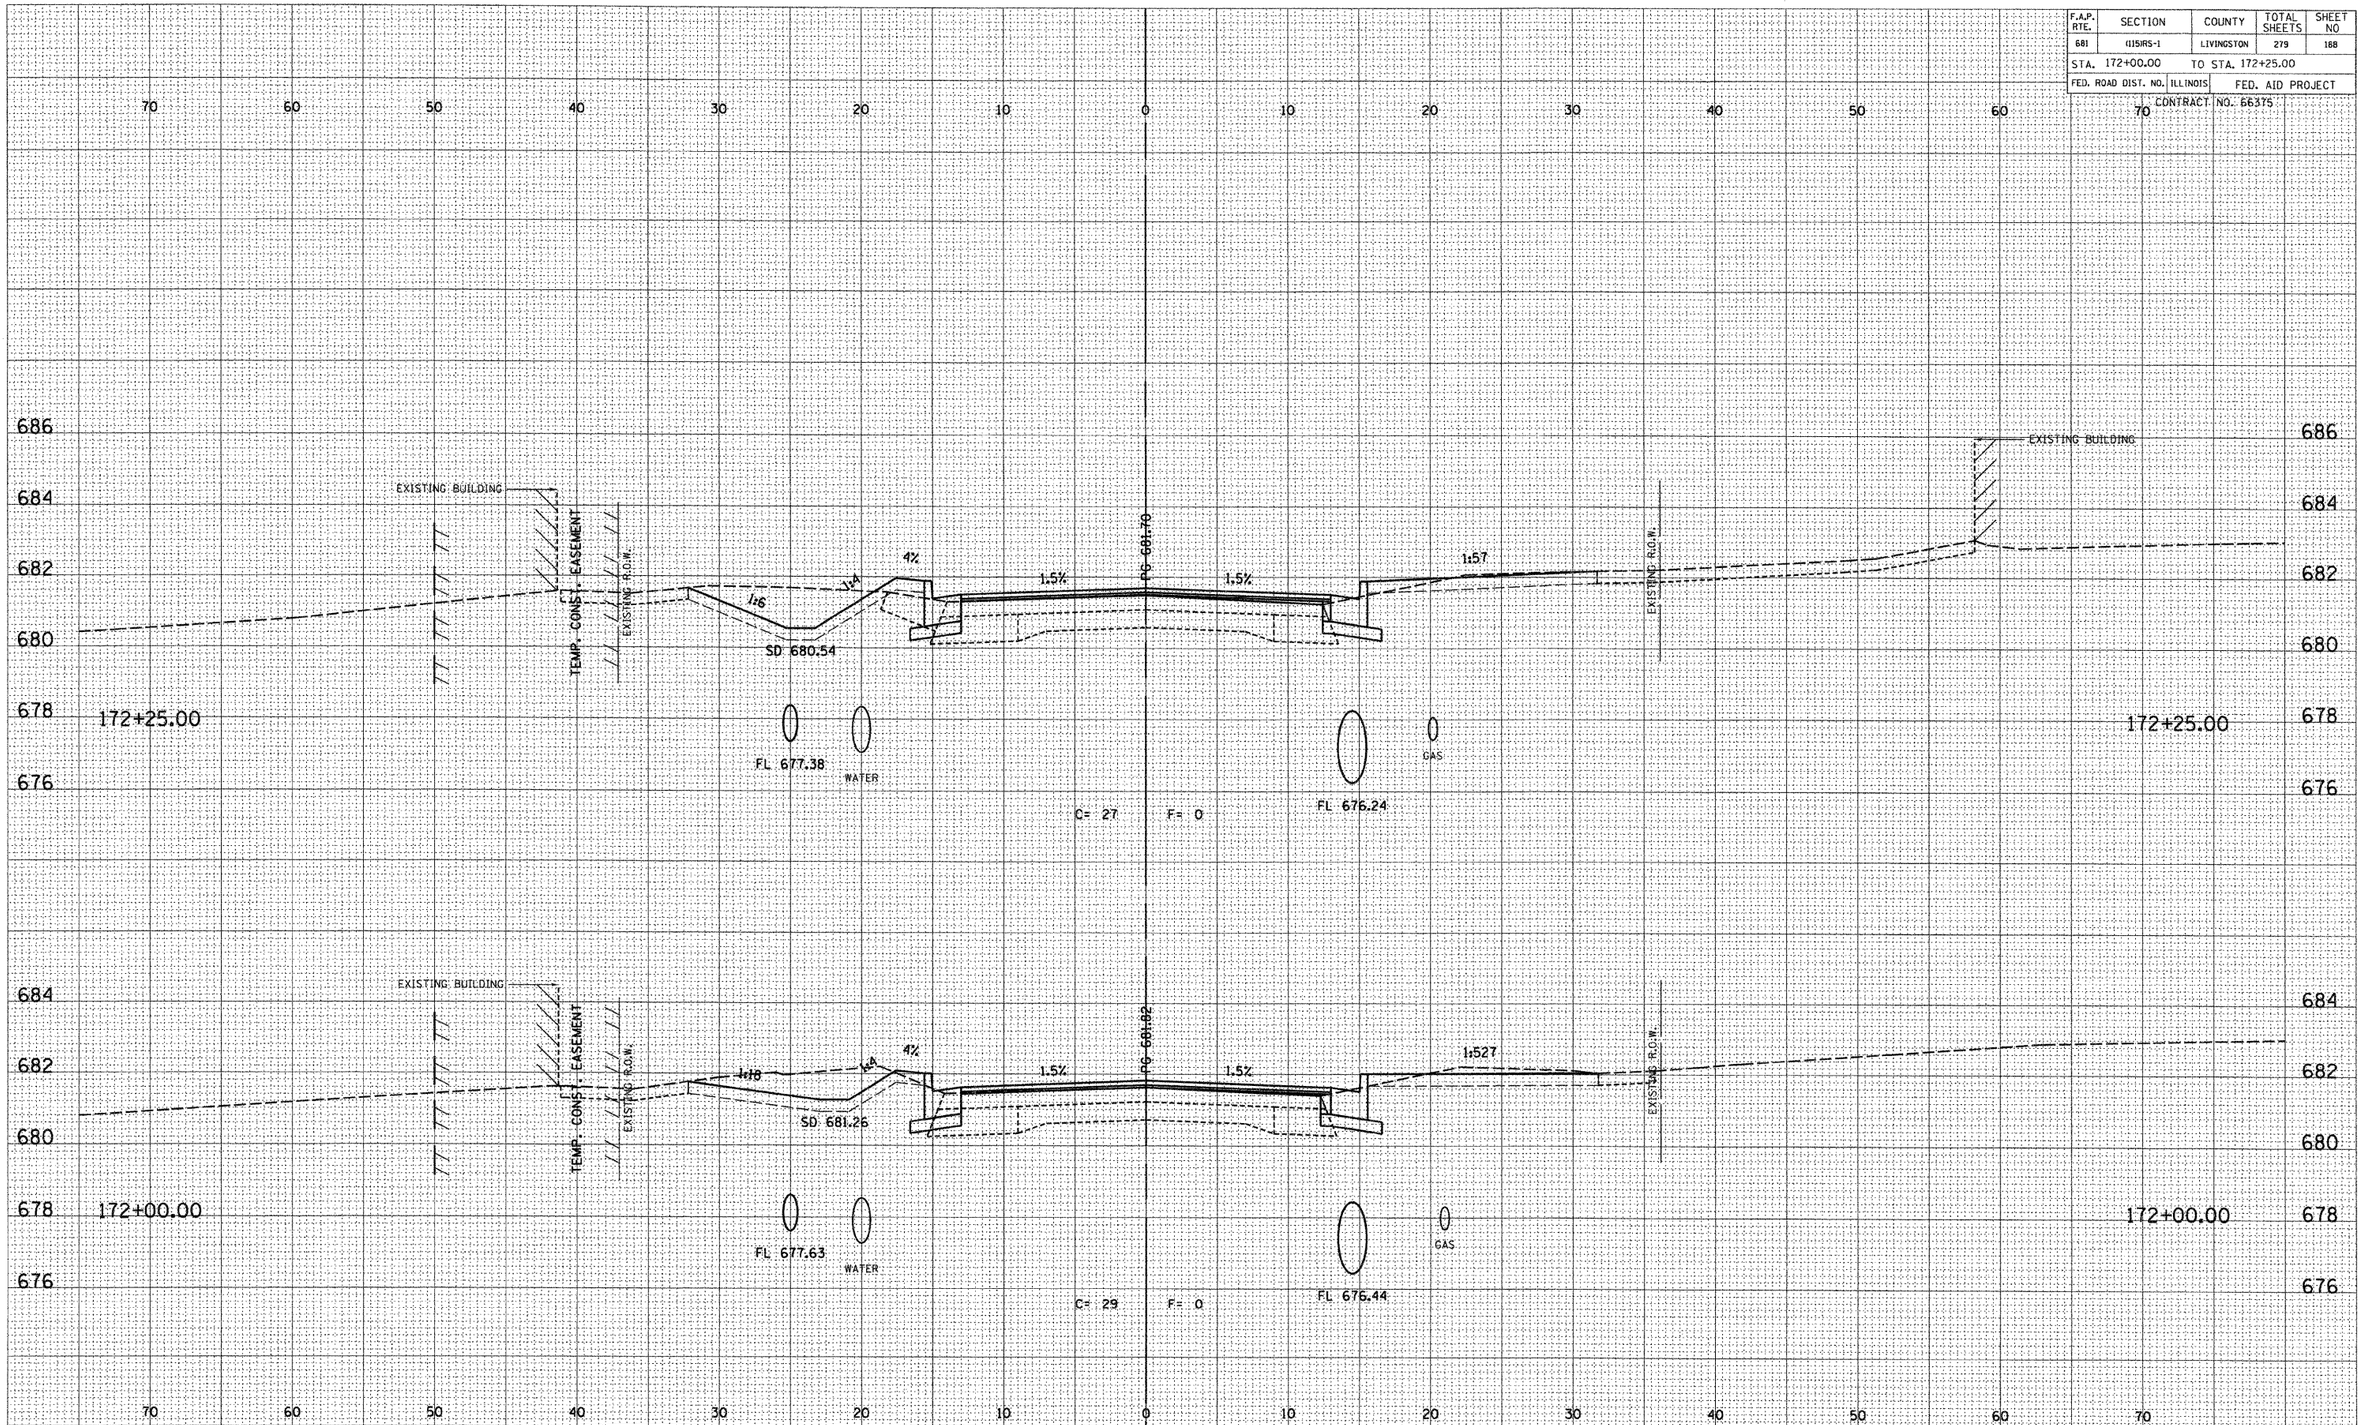

REVISIONS	DATE	BY

GREENE & BRADFORD, INC.
OF SPRINGFIELD
CONSULTING ENGINEERS
2340 S. 6TH STREET
SPRINGFIELD, ILLINOIS 62707
PROFESSIONAL DESIGN FIRM NO. 184-00279
PROFESSIONAL ENGINEERING CORPORATION
(217) 793-3844, (217) 793-3277 FX, E-MAIL: - DUKE@GREENEBRADFORD.COM

COMPUTER FILE NO.
XSSHTMAIN.DGN 53
PROJECT: 03145
09/05/07-FAV

E-XSEC 2:1 06/09/03

CROSS SECTIONS - FAP 681 (IL RTE. 116) LIVINGSTON COUNTY

STA. 172+00.00 TO STA. 172+25.00