DESIGN		
INT.	DATE	REASON

FINAL SURVEY		BY	DATE
NOTE BOOK	SURVEYED		
NO.	PLOTTED		
	CHECKED		
	AREAS		

PLOTS & CHECKS		
INT.	DATE NO.	REASON

ORIGINAL SURVEY		BY	DATE
NOTE BOOK	SURVEYED		
	PLOTTED		
	CHECKED		
NO.	AREAS		

CHECKS		
INT.	DATE	REASON

F.A.P. RTE.	SECTION	COUNTY	TOTAL SHEETS	SHEET NO
681	(115RS-1	LIVINGSTON	279	219
STA. 182+02.88		TO STA. 182+20.00		
FED. ROAD DIST. NO.	ILLINOIS	FED. AID PROJECT		

CONTRACT NO. 66375

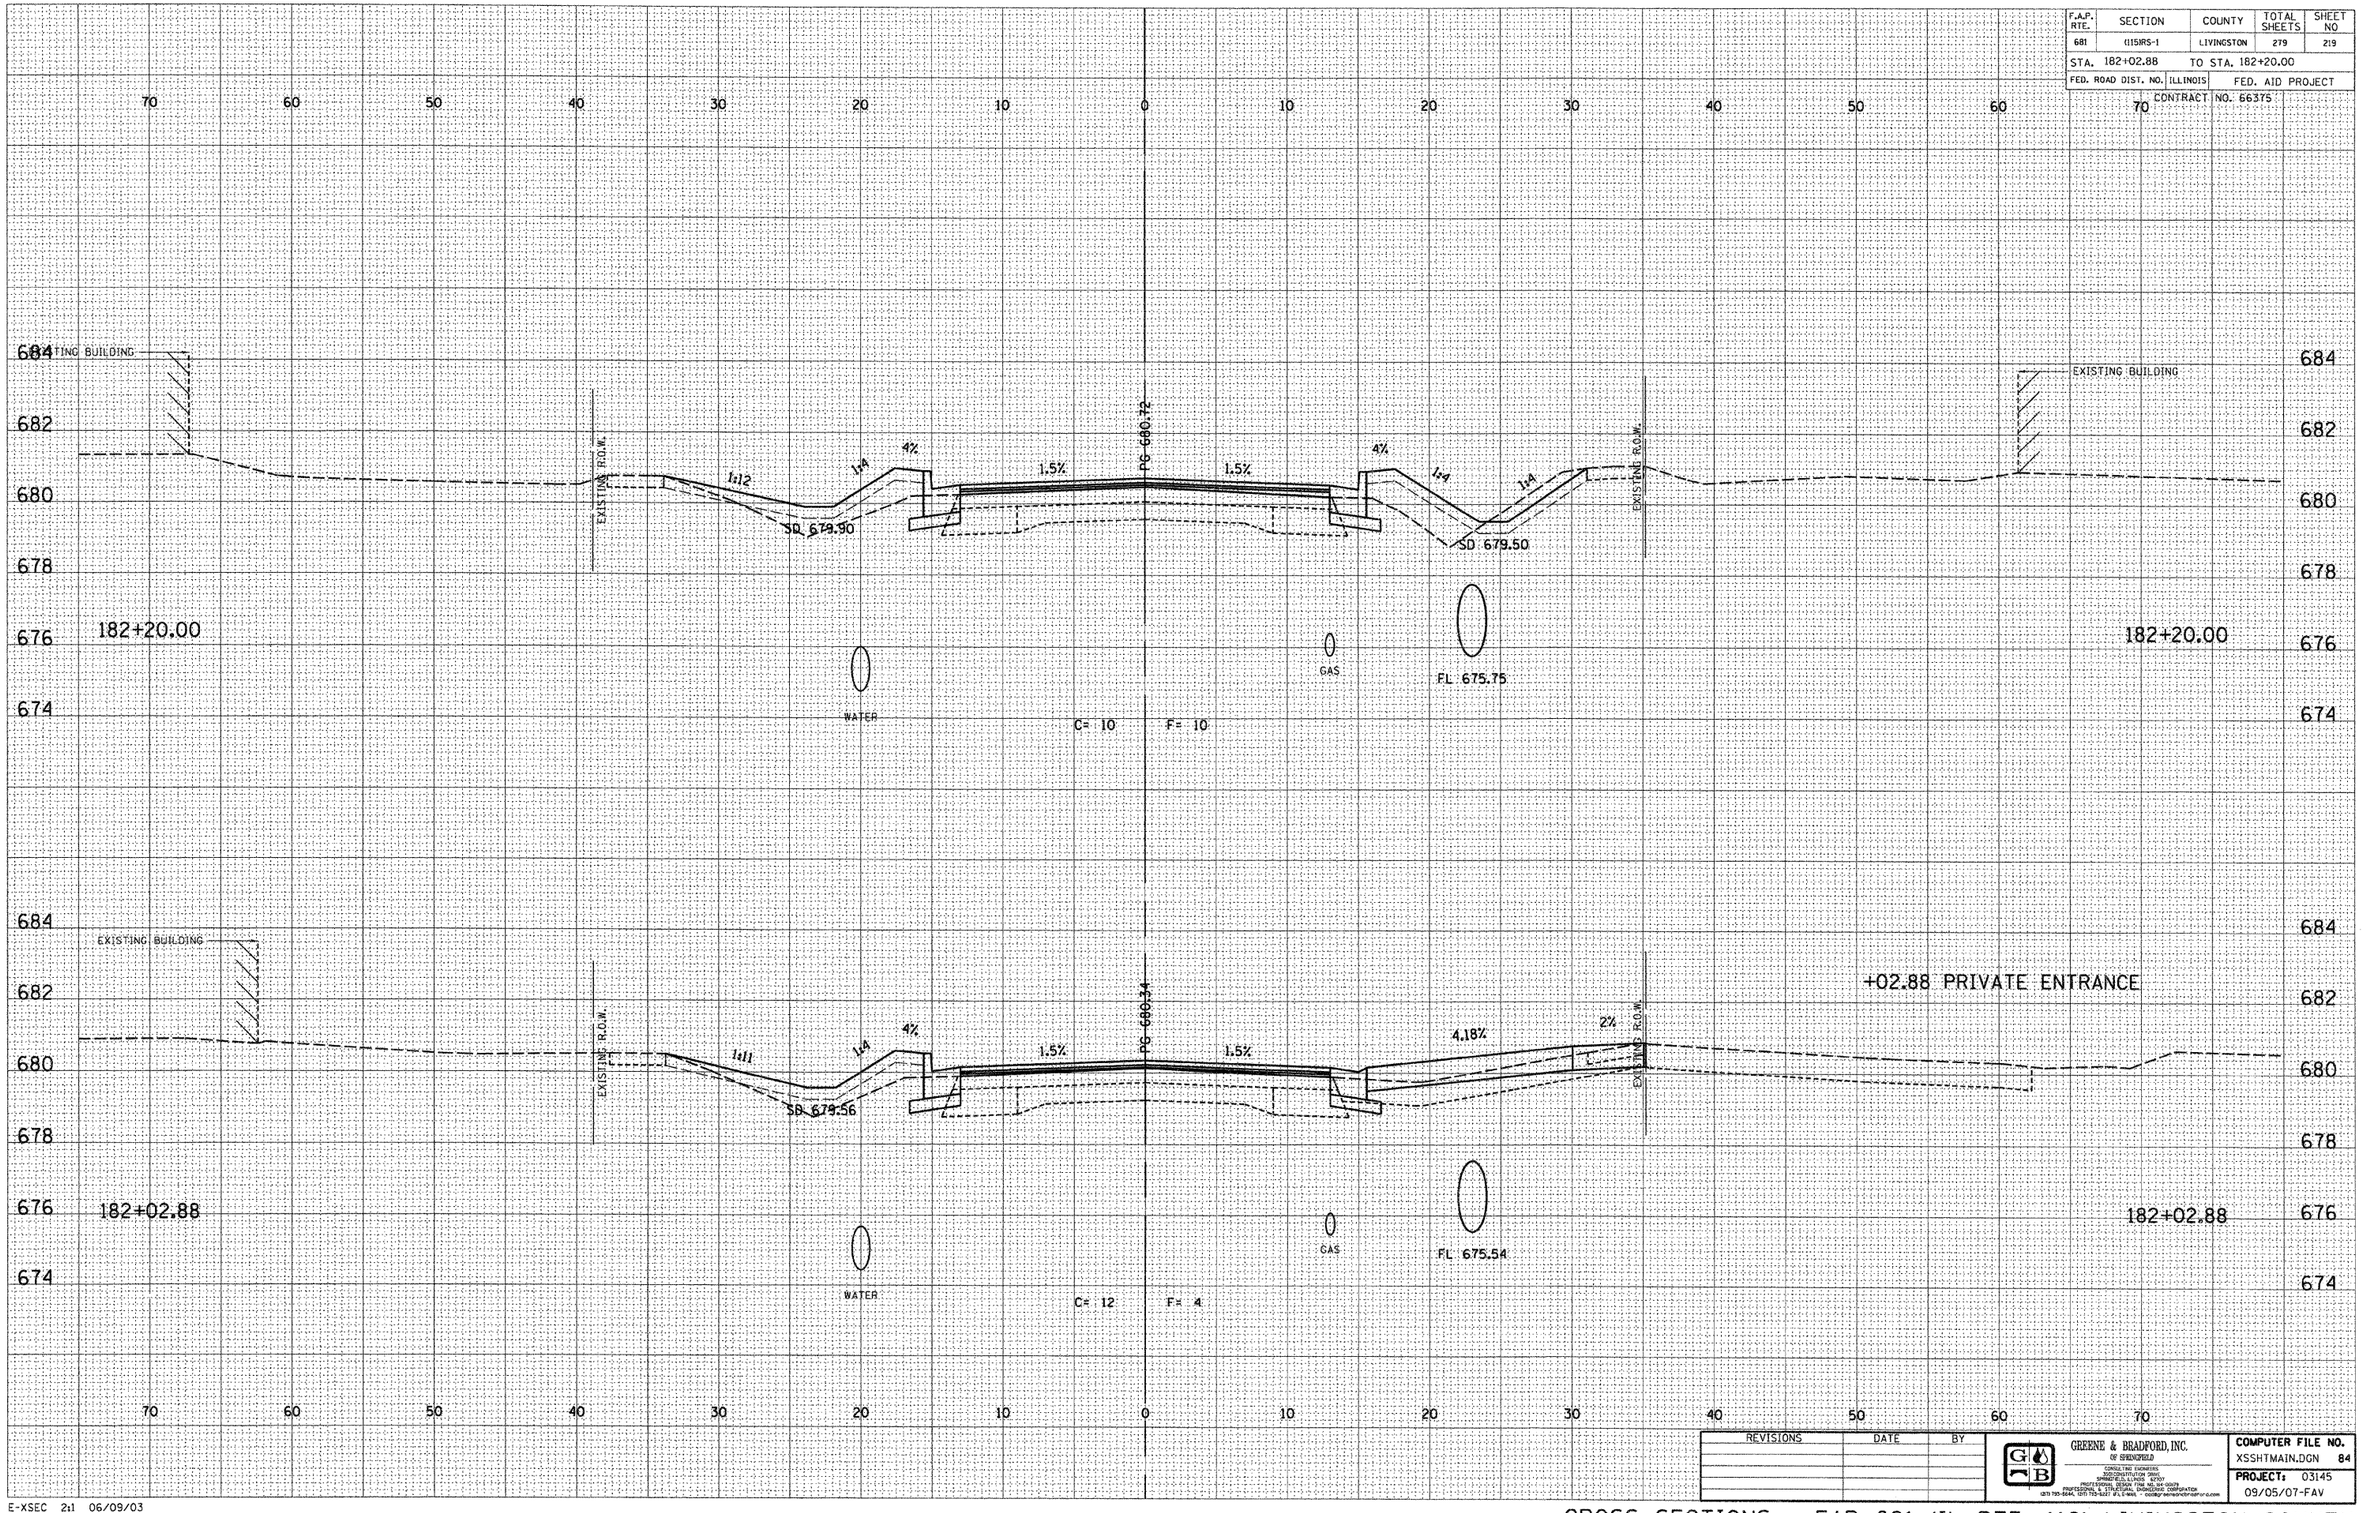

REVISIONS	DATE	BY

GREENE & BRADFORD, INC.
OF SPRINGFIELD
CONSULTING ENGINEERS
2340 SOUTH 6TH STREET
SPRINGFIELD, ILLINOIS 62707
PROFESSIONAL DESIGN FIRM NO. 184-000029
PROFESSIONAL & STRUCTURAL ENGINEERING CORPORATION
(217) 793-5644, (217) 793-5227 (FAX) - GGGBGF@GREENEBRADFORD.COM

COMPUTER FILE NO.
XSSHTMAIN.DGN 84

PROJECT: 03145
09/05/07-FAV

E-XSEC 2:1 06/09/03

CROSS SECTIONS - FAP 681 (IL RTE. 116) LIVINGSTON COUNTY

STA. 182+02.88 TO STA. 182+20.00