F.A.P. RTE.	SECTION	COUNTY	TOTAL SHEETS	SHEET NO
681	(115HRS-1	LIVINGSTON	279	233

STA. 186+25.00 TO STA. 186+42.00

FED. ROAD DIST. NO. | ILLINOIS | FED. AID PROJECT

CONTRACT NO. 66375

DESIGN		
INT.	DATE	REASON

FINAL SURVEY		BY	DATE
NOTE BOOK	SURVEYED		
	PLOTTED		
	TEMPLATE		
	AREAS		
NO.	AREAS CHECKED		

PLOTS & CHECKS			
INT.	DATE	NO.	REASON

ORIGINAL SURVEY		BY	DATE
NOTE BOOK	SURVEYED		
	PLOTTED		
	TEMPLATE		
	AREAS		
NO.	AREAS CHECKED		

CHECKS		
INT.	DATE	REASON

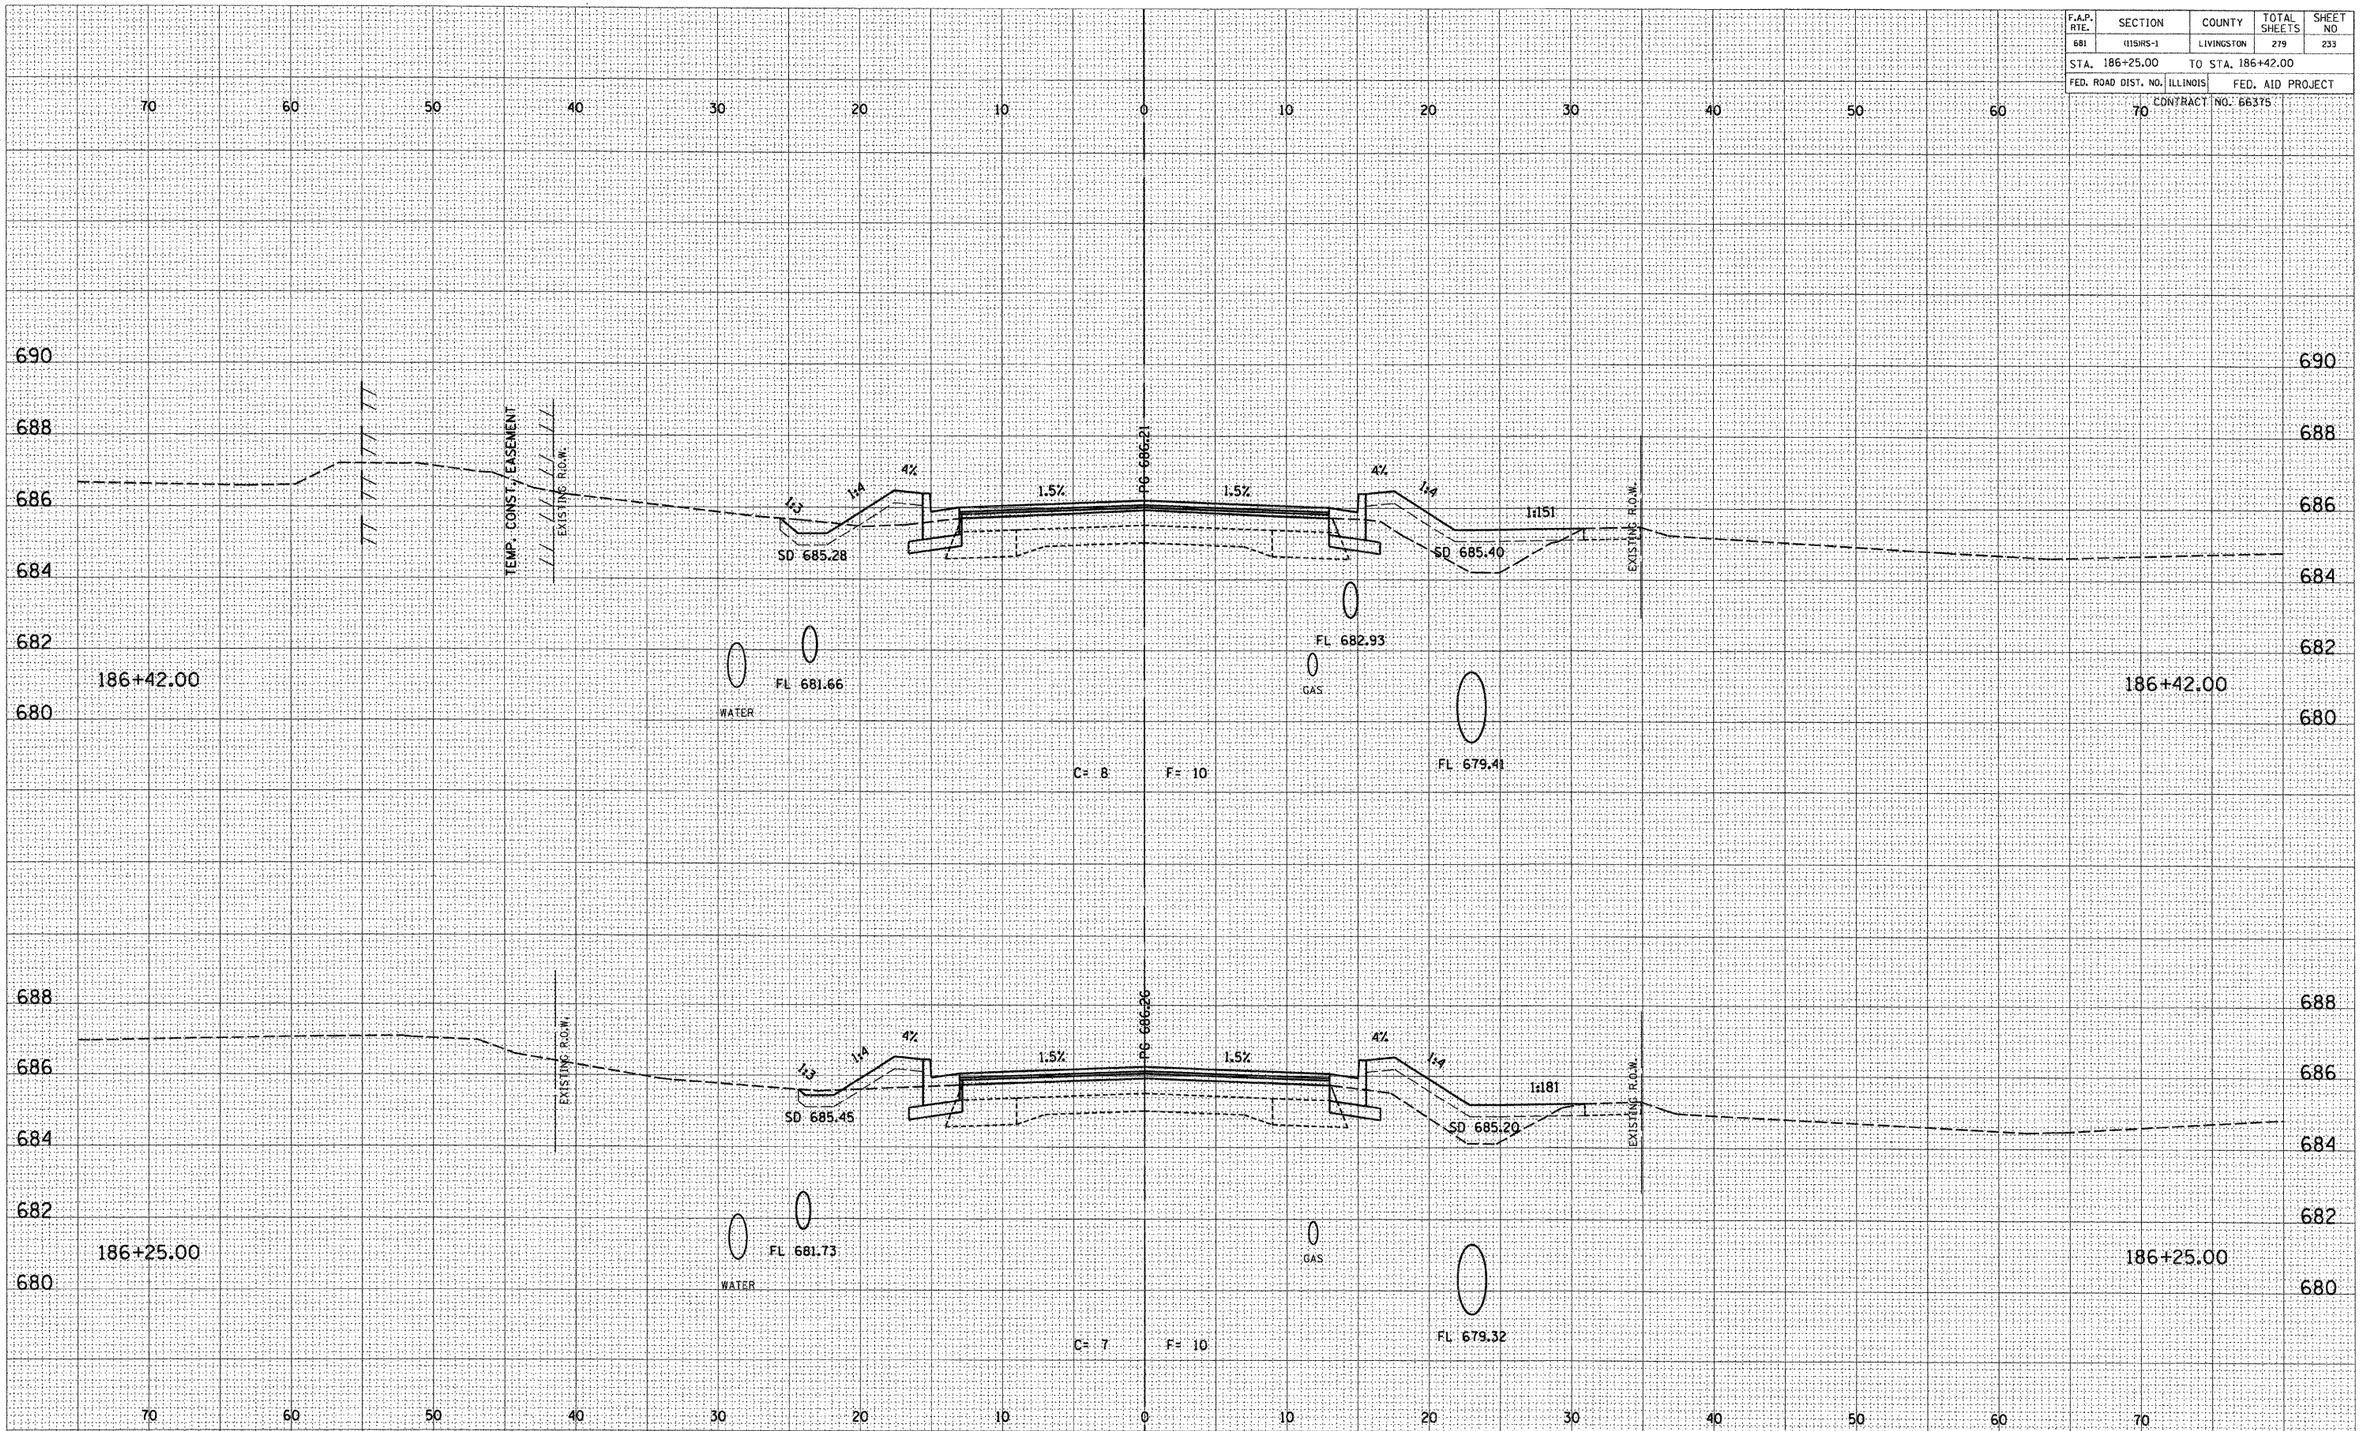

REVISIONS	DATE	BY

GREENE & BRADFORD, INC.
OF SPRINGFIELD
CONSULTING ENGINEERS
SURVEYING & MAPPING
SPRINGFIELD, ILLINOIS 62707
PROFESSIONAL DESIGN FIRM NO. 184-000113
REGISTERED IN ILLINOIS, MISSOURI AND INDIANA
(217) 753-6894, (217) 753-6277 (FX.E-MAIL) - mail@greenebradford.com

COMPUTER FILE NO.
XSSHTMAIN.DGN 98
PROJECT: 03145
09/05/07-FAV

E-XSEC 2:1 06/09/03

CROSS SECTIONS - FAP 681 (IL RTE. 116) LIVINGSTON COUNTY

STA. 186+25.00 TO STA. 186+42.00