DESIGN		
INT.	DATE	REASON

FINAL SURVEY	DATE	BY
NOTE BOOK	SURVEYED	
NO.	PLOTTED	
	TYPED	
	AREAS	
	AREAS CHECKED	

PLOTS & CHECKS		
INT.	DATE NO.	REASON

ORIGINAL SURVEY	DATE	BY
NOTE BOOK	SURVEYED	
NO.	PLOTTED	
	TYPED	
	AREAS	
	AREAS CHECKED	

CHECKS		
INT.	DATE	REASON

F.A.P. RTE.	SECTION	COUNTY	TOTAL SHEETS	SHEET NO
681	(115RS-1	LIVINGSTON	279	236
STA. 187+00.00	TO STA. 187+25.00			
FED. ROAD DIST. NO.	ILLINOIS	FED. AID PROJECT		

CONTRACT NO. 66375

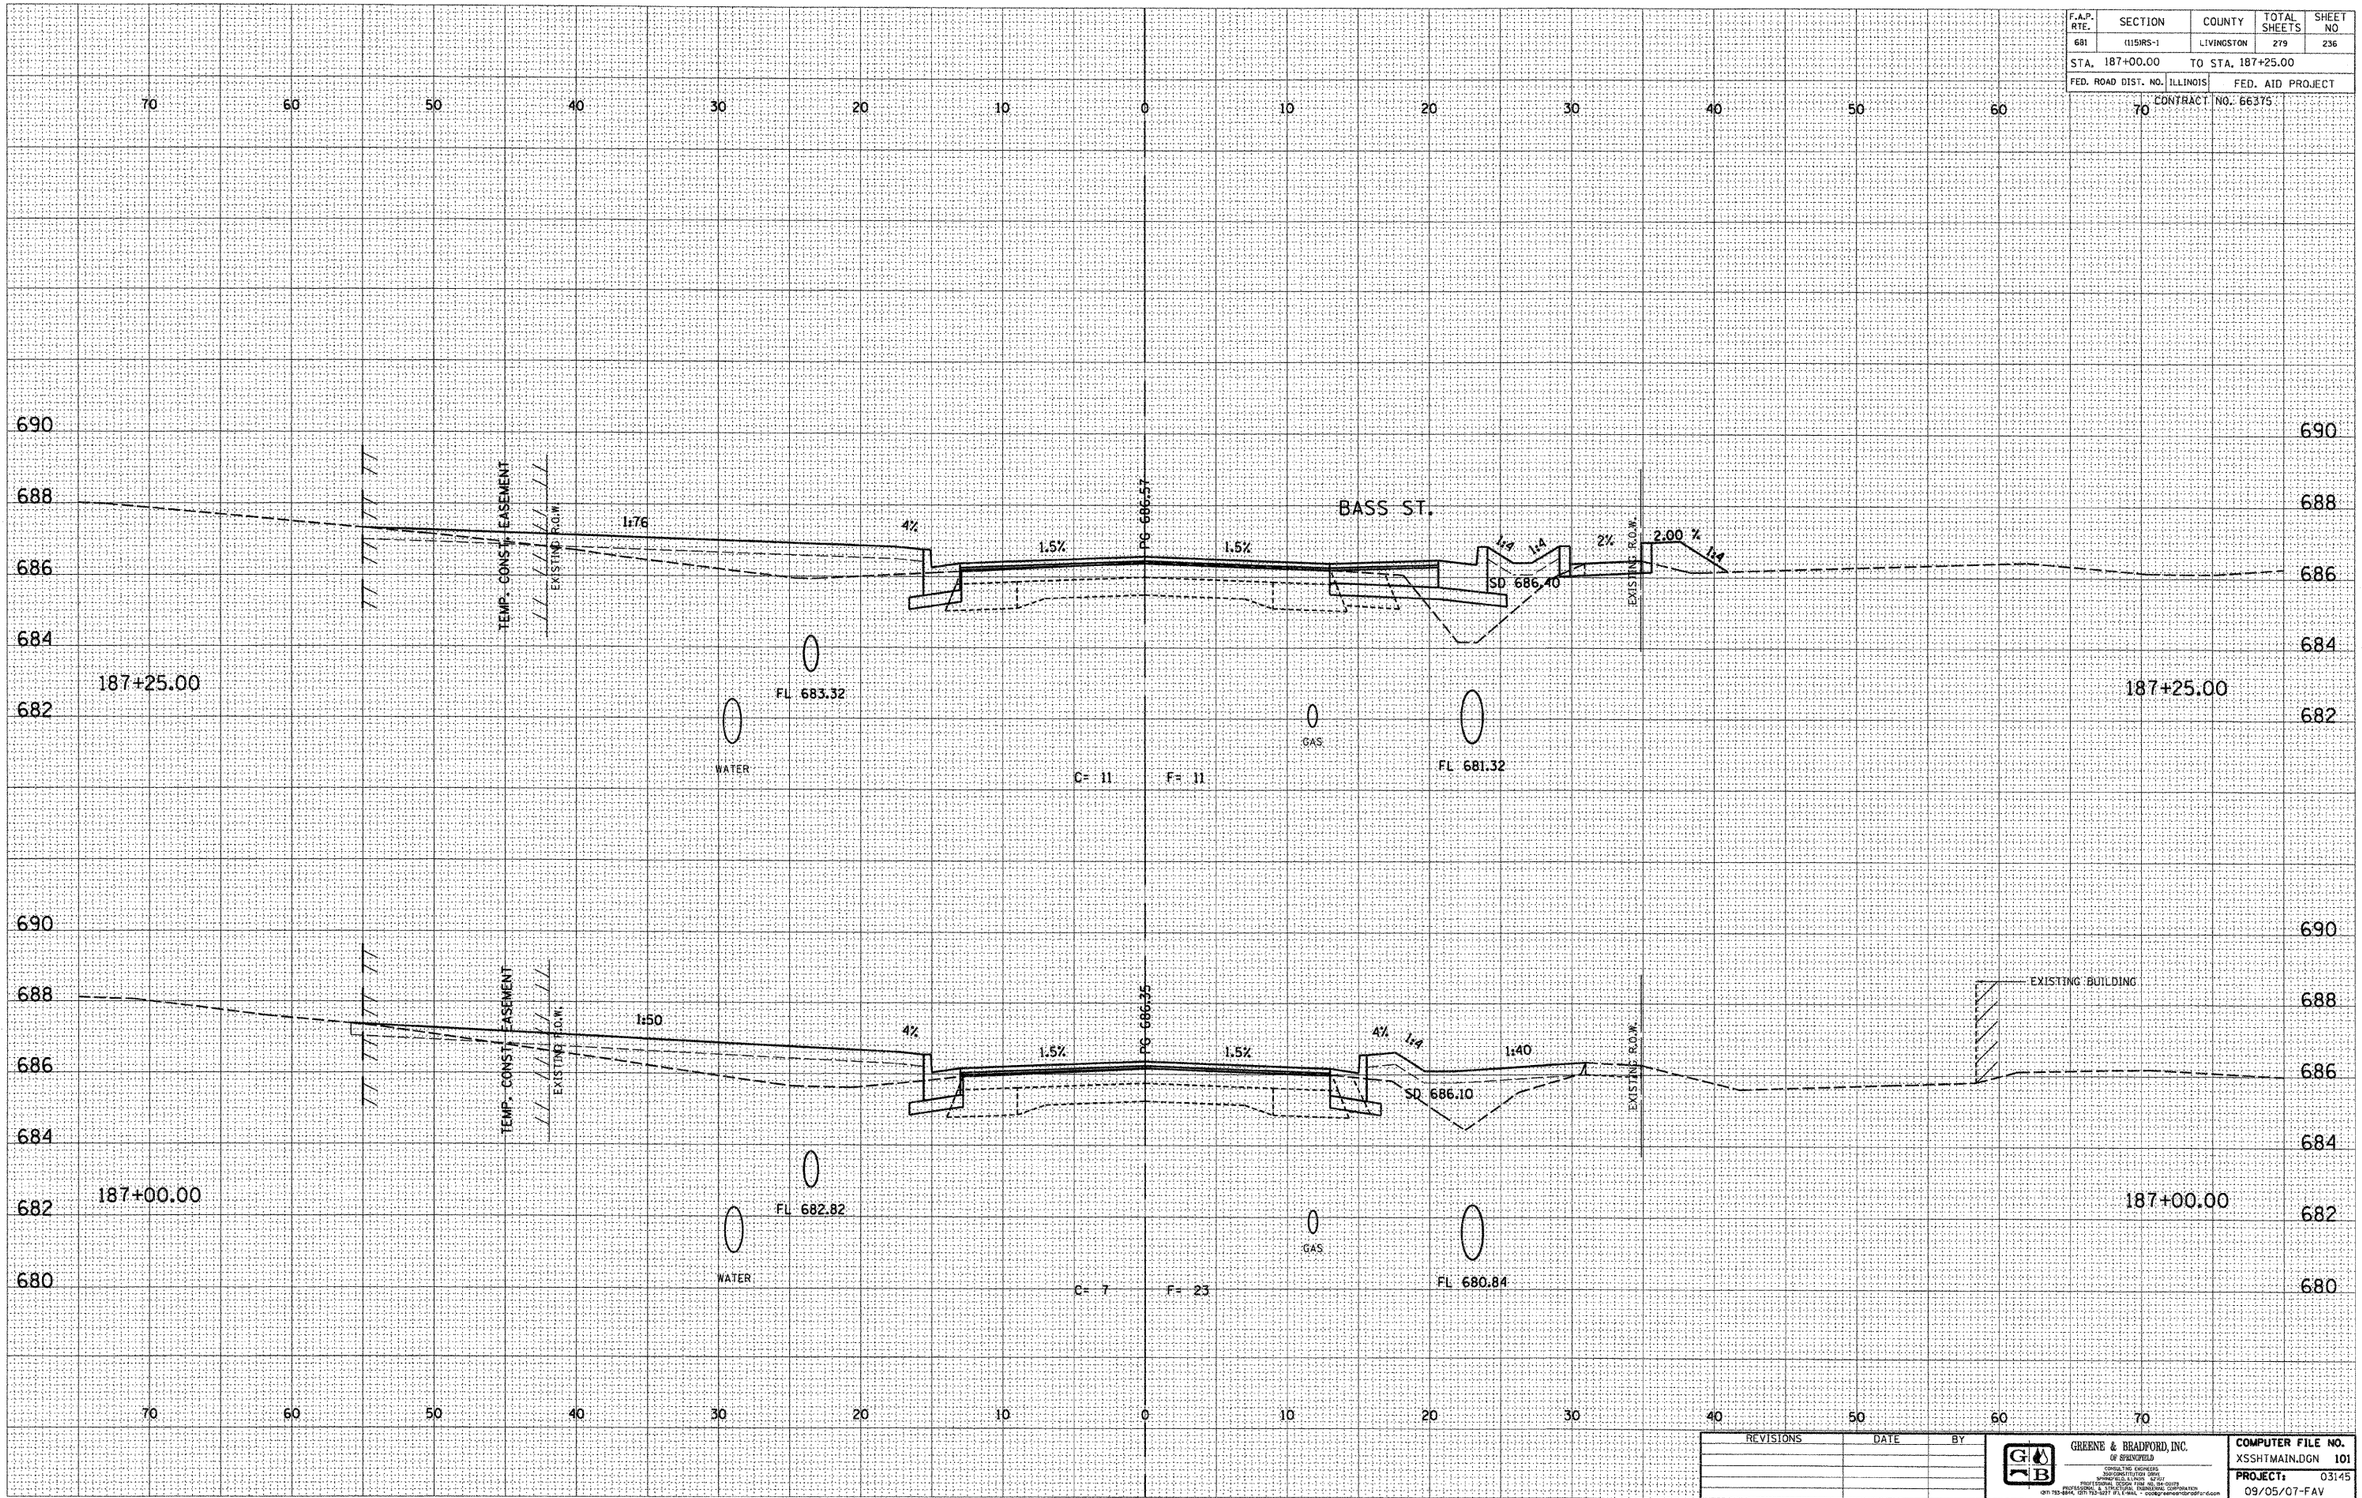

REVISIONS	DATE	BY

GREENE & BRADFORD, INC.
OF BRUNSWOLD
CONSULTING ENGINEERS
300 CHRISTY CITY DRIVE
SPRINGFIELD, ILLINOIS 62707
PROFESSIONAL DESIGN FIRM NO. 184.001378
PROFESSIONAL DESIGN FIRM NO. 184.003390 CORPORATION
(217) 793-6914, (217) 793-9277 (FAX) E-MAIL: cooley-lehner@sbcglobal.net

COMPUTER FILE NO.	
XSSHTMAIN.DGN	101
PROJECT:	03145
09/05/07-FAV	

E-XSEC 2:1 06/09/03

CROSS SECTIONS - FAP 681 (IL RTE. 116) LIVINGSTON COUNTY

STA. 187+00.00 TO STA. 187+25.00