DESIGN		
INT.	DATE	REASON

FINAL SURVEY	NOTE BOOK	NO.	SURVEYED	PLOTTED	TRANS. AREAS	AREAS CHECKED	BY	DATE

PLOTS & CHECKS		
INT.	DATE	NO. REASON

ORIGINAL SURVEY	NOTE BOOK	NO.	SURVEYED	PLOTTED	TRANS. AREAS	AREAS CHECKED	BY	DATE

CHECKS		
INT.	DATE	REASON

F.A.P. RTE.	SECTION	COUNTY	TOTAL SHEETS	SHEET NO
681	(115)RS-1	LIVINGSTON	279	241
STA. 188+37.00		TO STA. 188+37.78		
FED. ROAD DIST. NO.	ILLINOIS	FED. AID PROJECT		

CONTRACT NO. 66375

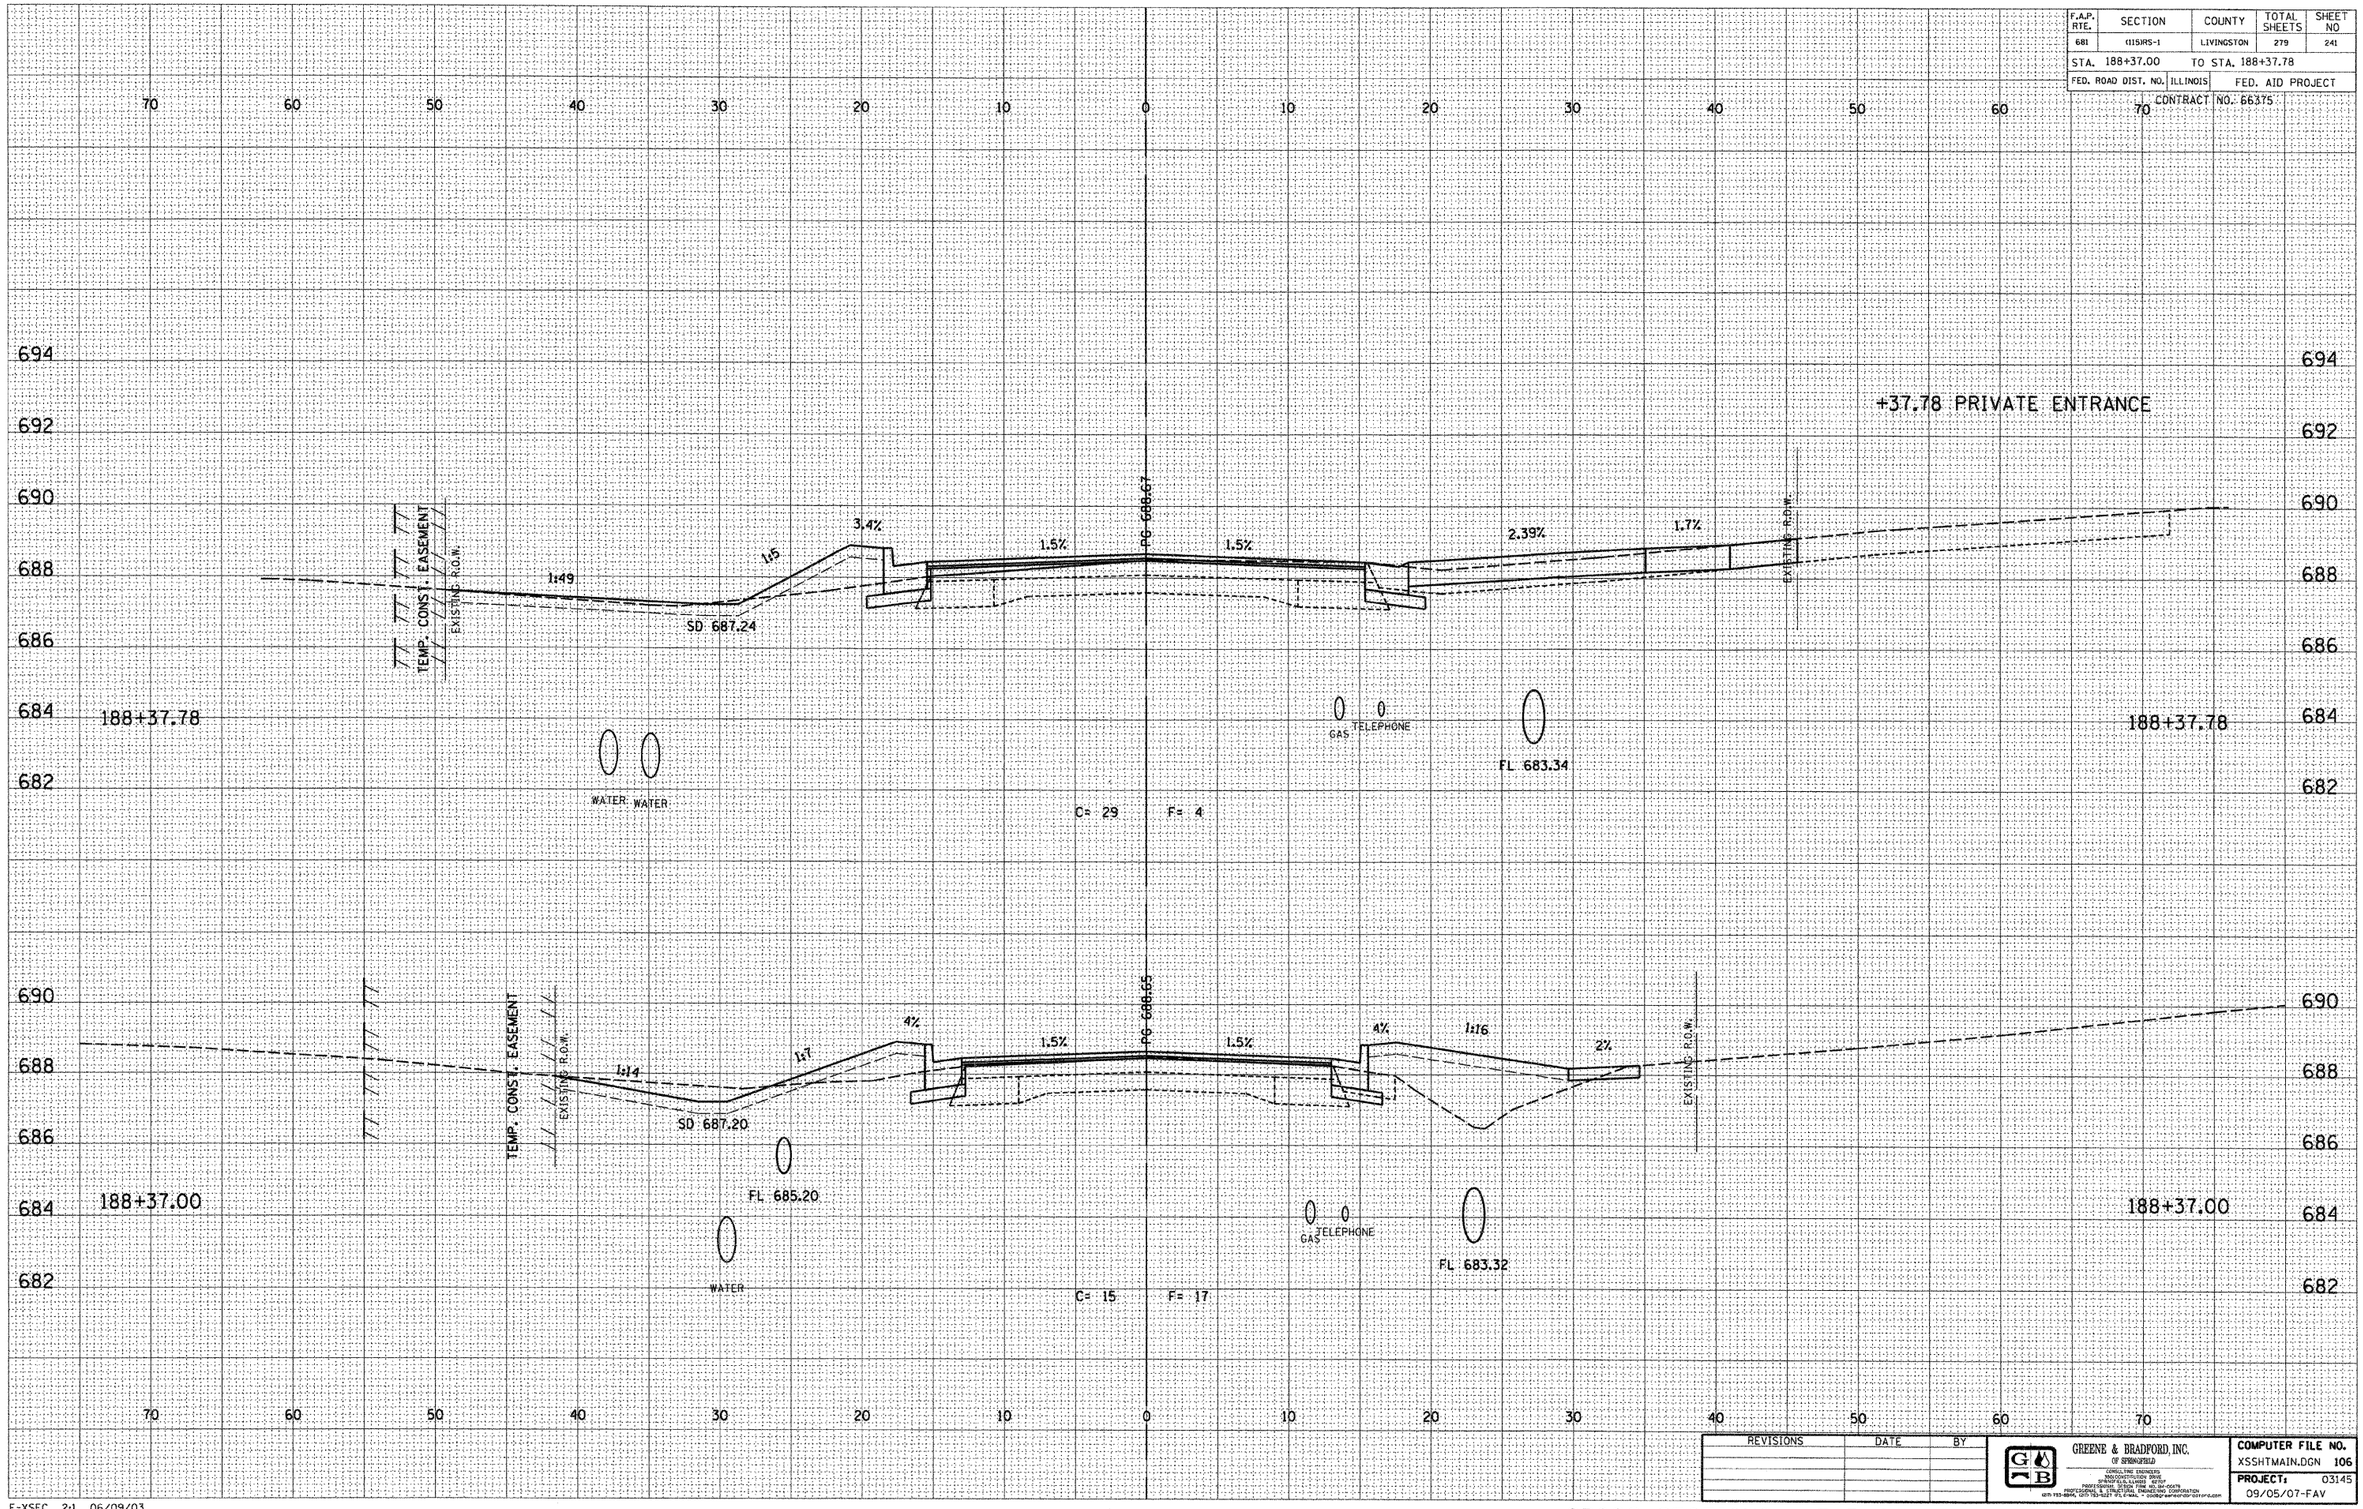

REVISIONS	DATE	BY

GREENE & BRADFORD, INC.
OF SPRINGFIELD
CONSULTING ENGINEERS
SPRINGFIELD, ILLINOIS 62707
PROFESSIONAL DESIGN FIRM NO. 184-005678
PROFESSIONAL & STRUCTURAL ENGINEERING CORPORATION
(217) 753-8844, (217) 753-5221 FAX EMAIL = mail@greenebradford.com

COMPUTER FILE NO.
XSSHTMAIN.DGN 106
PROJECT: 03145
09/05/07-FAV

E-XSEC 2:1 06/09/03

CROSS SECTIONS - FAP 681 (IL RTE. 116) LIVINGSTON COUNTY
STA. 188+37.00 TO STA. 188+37.78