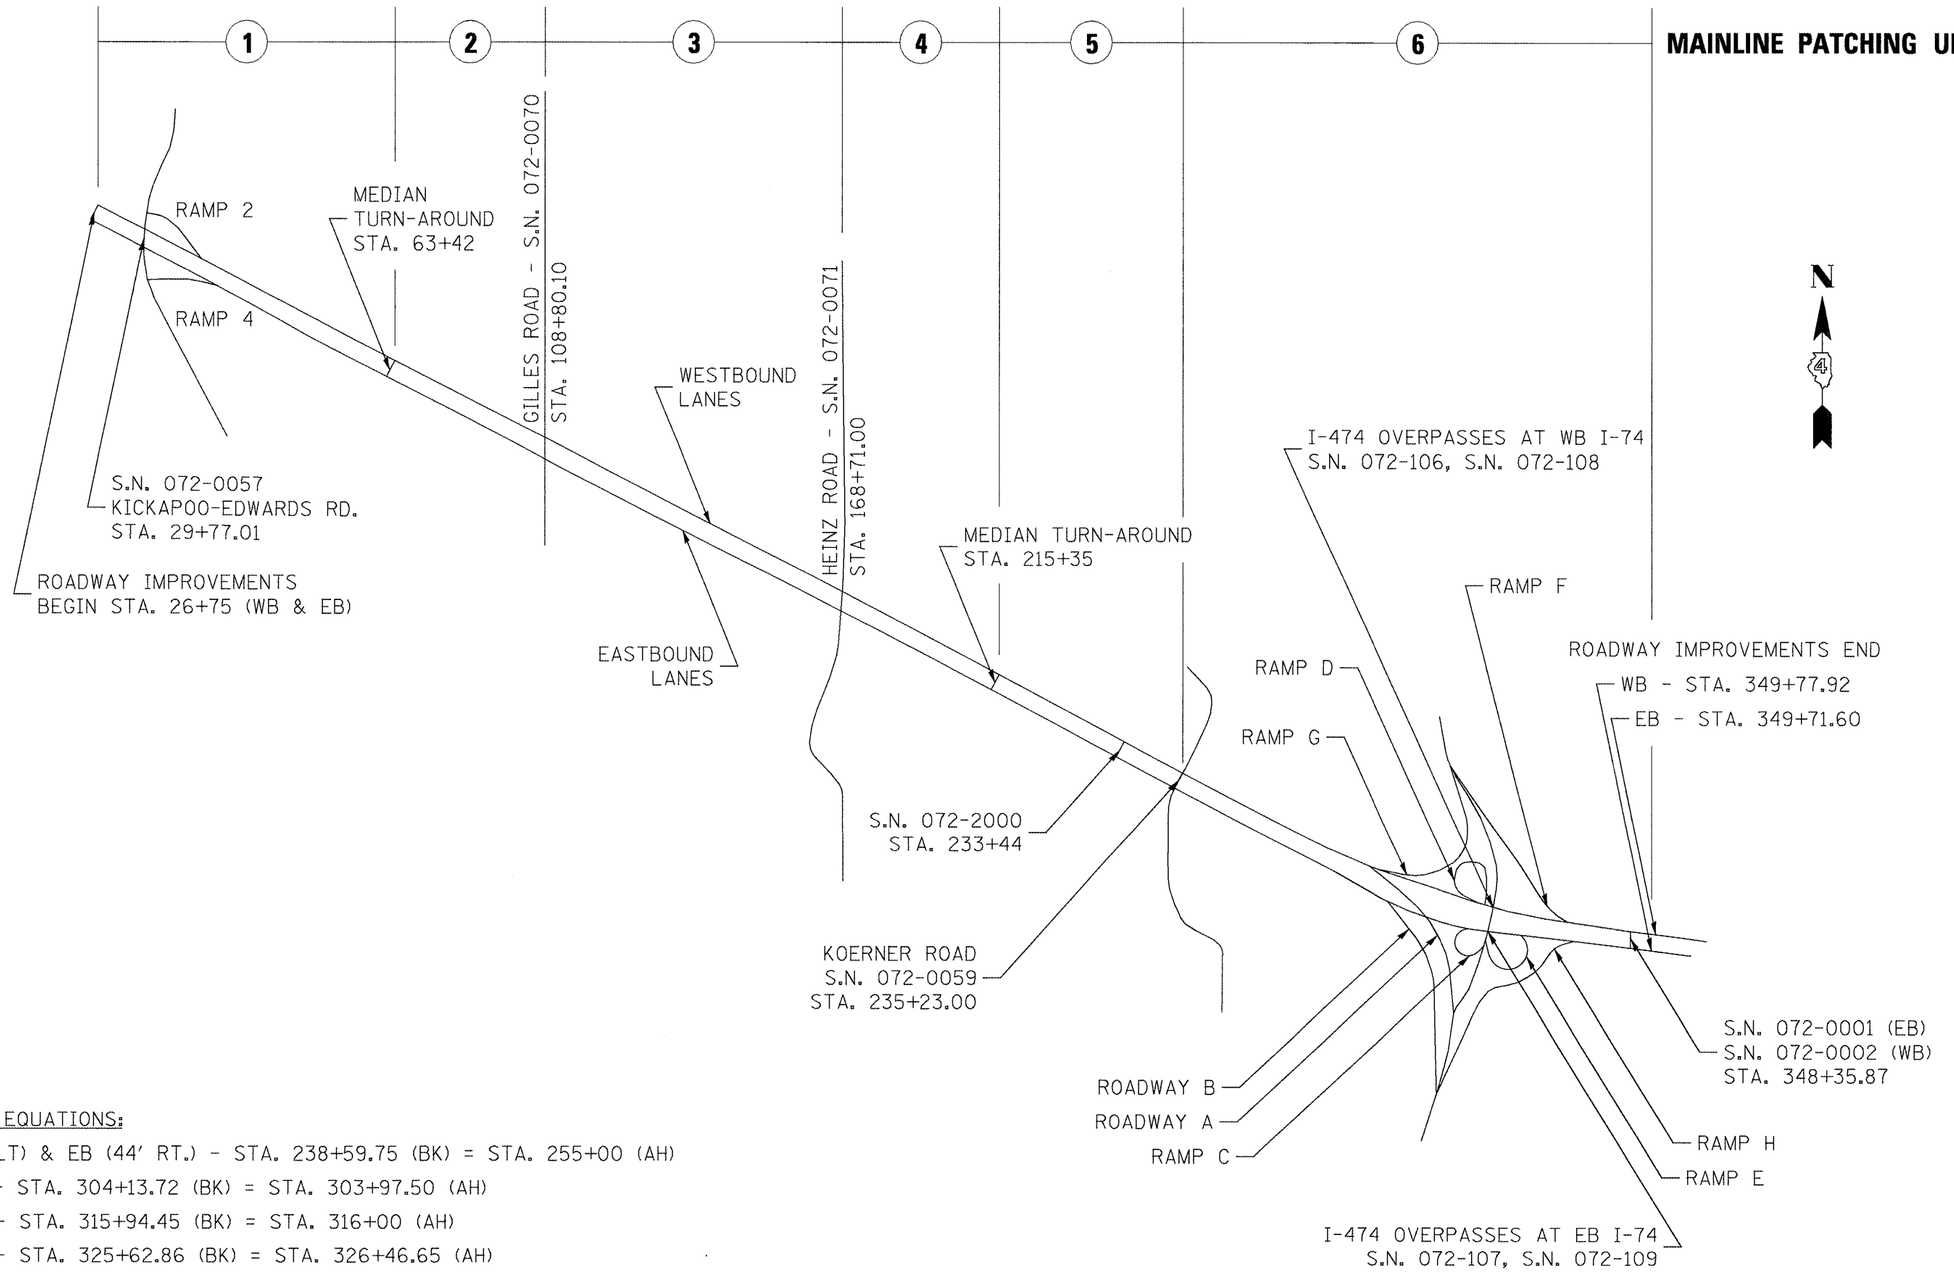

STATION EQUATIONS:

WB (44' LT) & EB (44' RT.) - STA. 238+59.75 (BK) = STA. 255+00 (AH)

EB (CL) - STA. 304+13.72 (BK) = STA. 303+97.50 (AH)

WB (CL) - STA. 315+94.45 (BK) = STA. 316+00 (AH)

WB (CL) - STA. 325+62.86 (BK) = STA. 326+46.65 (AH)

FILE NAME = Plan Sheets.dgn	USER NAME = toroja	DESIGNED -	REVISED -
		DRAWN -	REVISED -
	PLOT SCALE = 100.0000 ' / IN.	CHECKED -	REVISED -
	PLOT DATE = 2/13/2009	DATE -	REVISED -

STATE OF ILLINOIS
DEPARTMENT OF TRANSPORTATION

LINE DIAGRAM

SCALE: | SHEET NO. 1 OF 1 SHEETS | STA. | TO STA.

F.A.I. RTE.	SECTION	COUNTY	TOTAL SHEETS	SHEET NO.
74	72(5RS-2,5B-I6RS-1)	PEORIA	59	27
		CONTRACT NO. 68391		
	ILLINOIS FED. AID PROJECT			