CONTRACT NO. 70129

F.A.P. RTE.	SECTION	COUNTY	TOTAL SHEETS	SHEET NO.
721	*	PIATT	48	15

* 8RS-4 & (9,10)RS-3

PROPOSED TYPICAL CROSS SECTION ⑦ FAP 721 (IL 105)

STATION ⑥ 885+16.82 TO STATION 889+02.00 ⑧

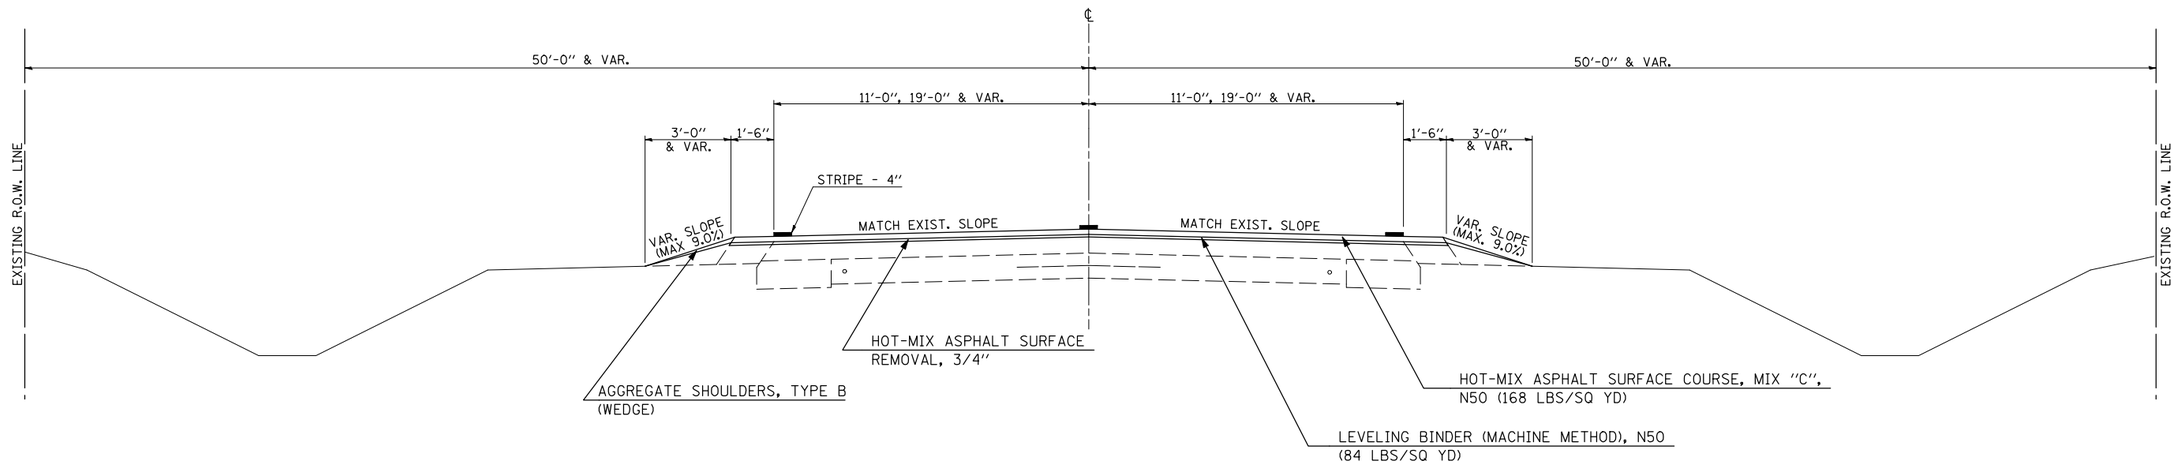

PROPOSED TYPICAL CROSS SECTION ⑧ FAP 721 (IL 105)

STATION ⑦ 889+02.00 ** 890+86.10 (AH.) TO STATION 890+88.40 (BK.) ** 892+40.00 ⑨

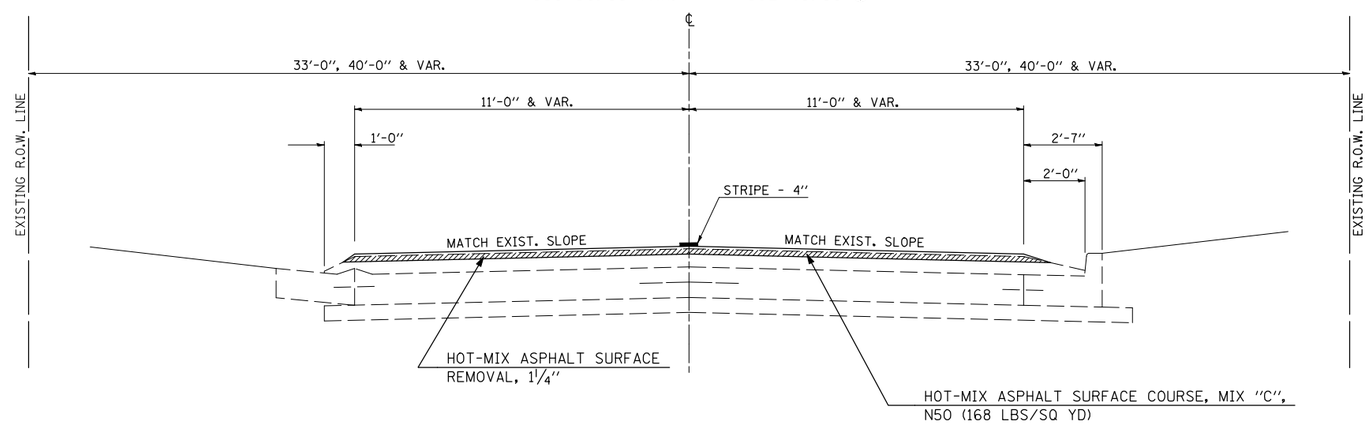

SEE "DETAIL OF MILLING TRANSITION" SHEET FOR TRANSITION LIMITS

PLOT DATE = 1/22/2009
FILE NAME = c:\pw_work\PWIDOT\CEARLOCKJD\d0101437\70129typscsb.dgn
PLOT SCALE = 42.35'/ IN.
USER NAME = cearlockjd