CONTRACT NO. 70129

F.A.P. RTE.	SECTION	COUNTY	TOTAL SHEETS	SHEET NO.
741	*	PIATT	48	29
STA.		TO STA.		
FED. ROAD DIST. NO.	ILLINOIS	FED. AID PROJECT		

* 8RS-4&(9,10)RS-3

SEC. 15, T-16-N, R-4-E, 3rd P.M.

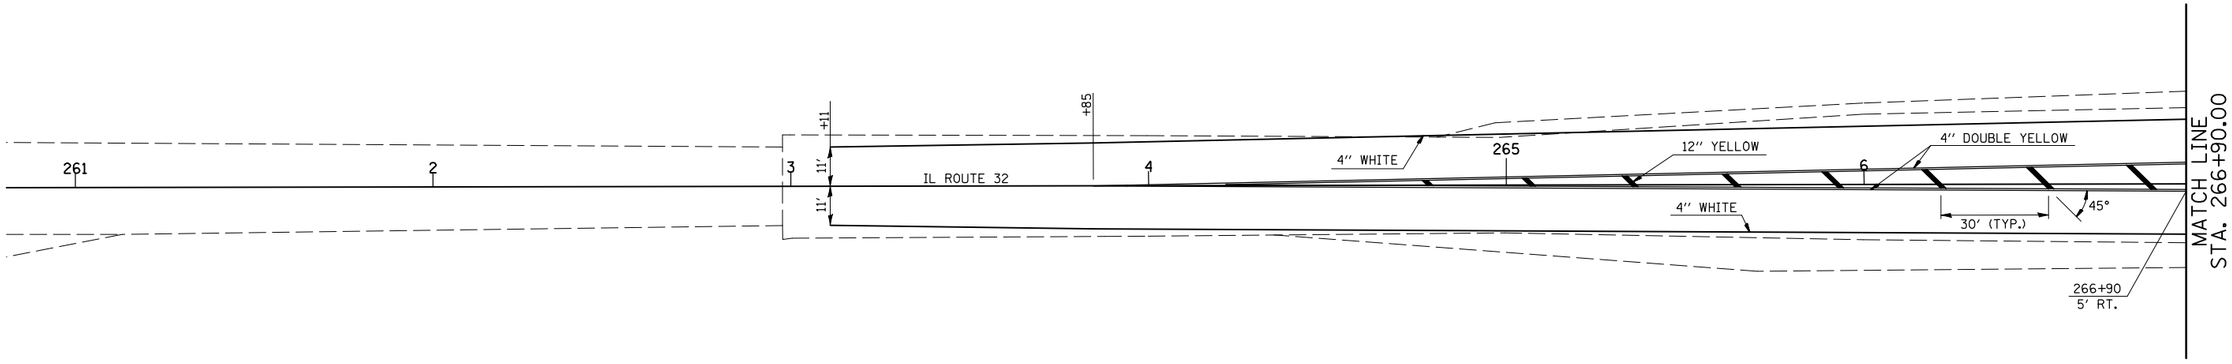

SEC. 14, T-16-N, R-4-E, 3rd P.M.

REVISIONS	
NAME	DATE

ILLINOIS DEPARTMENT OF TRANSPORTATION

PAVEMENT MARKING DETAIL
IL 105/32 INTERSECTION

SCALE: VERT.
HORIZ.

DATE

DRAWN BY

CHECKED BY

PLOT DATE = 1/22/2009
FILE NAME = c:\pw_work\PWIDOT\CEARLDCKJD\d0101437\70129sr-spring.dgn
PLOT SCALE = 42.3529 ' / IN.
USER NAME = cearlock,jd