ORIGINAL SURVEY		BY	DATE
NOTE BOOK NO.	SURVEYED		
	PLOTTED		
	TEMPLATE		
	AREAS		
	AREAS CHECKED		

FINAL SURVEY		BY	DATE
NOTE BOOK NO.	SURVEYED		
	PLOTTED		
	TEMPLATE		
	AREAS		
	AREAS CHECKED		

DATE-TIME
c:\pw_work\PWIDOT\CRAIGRE\dms83233\d58mr-hec.dgn

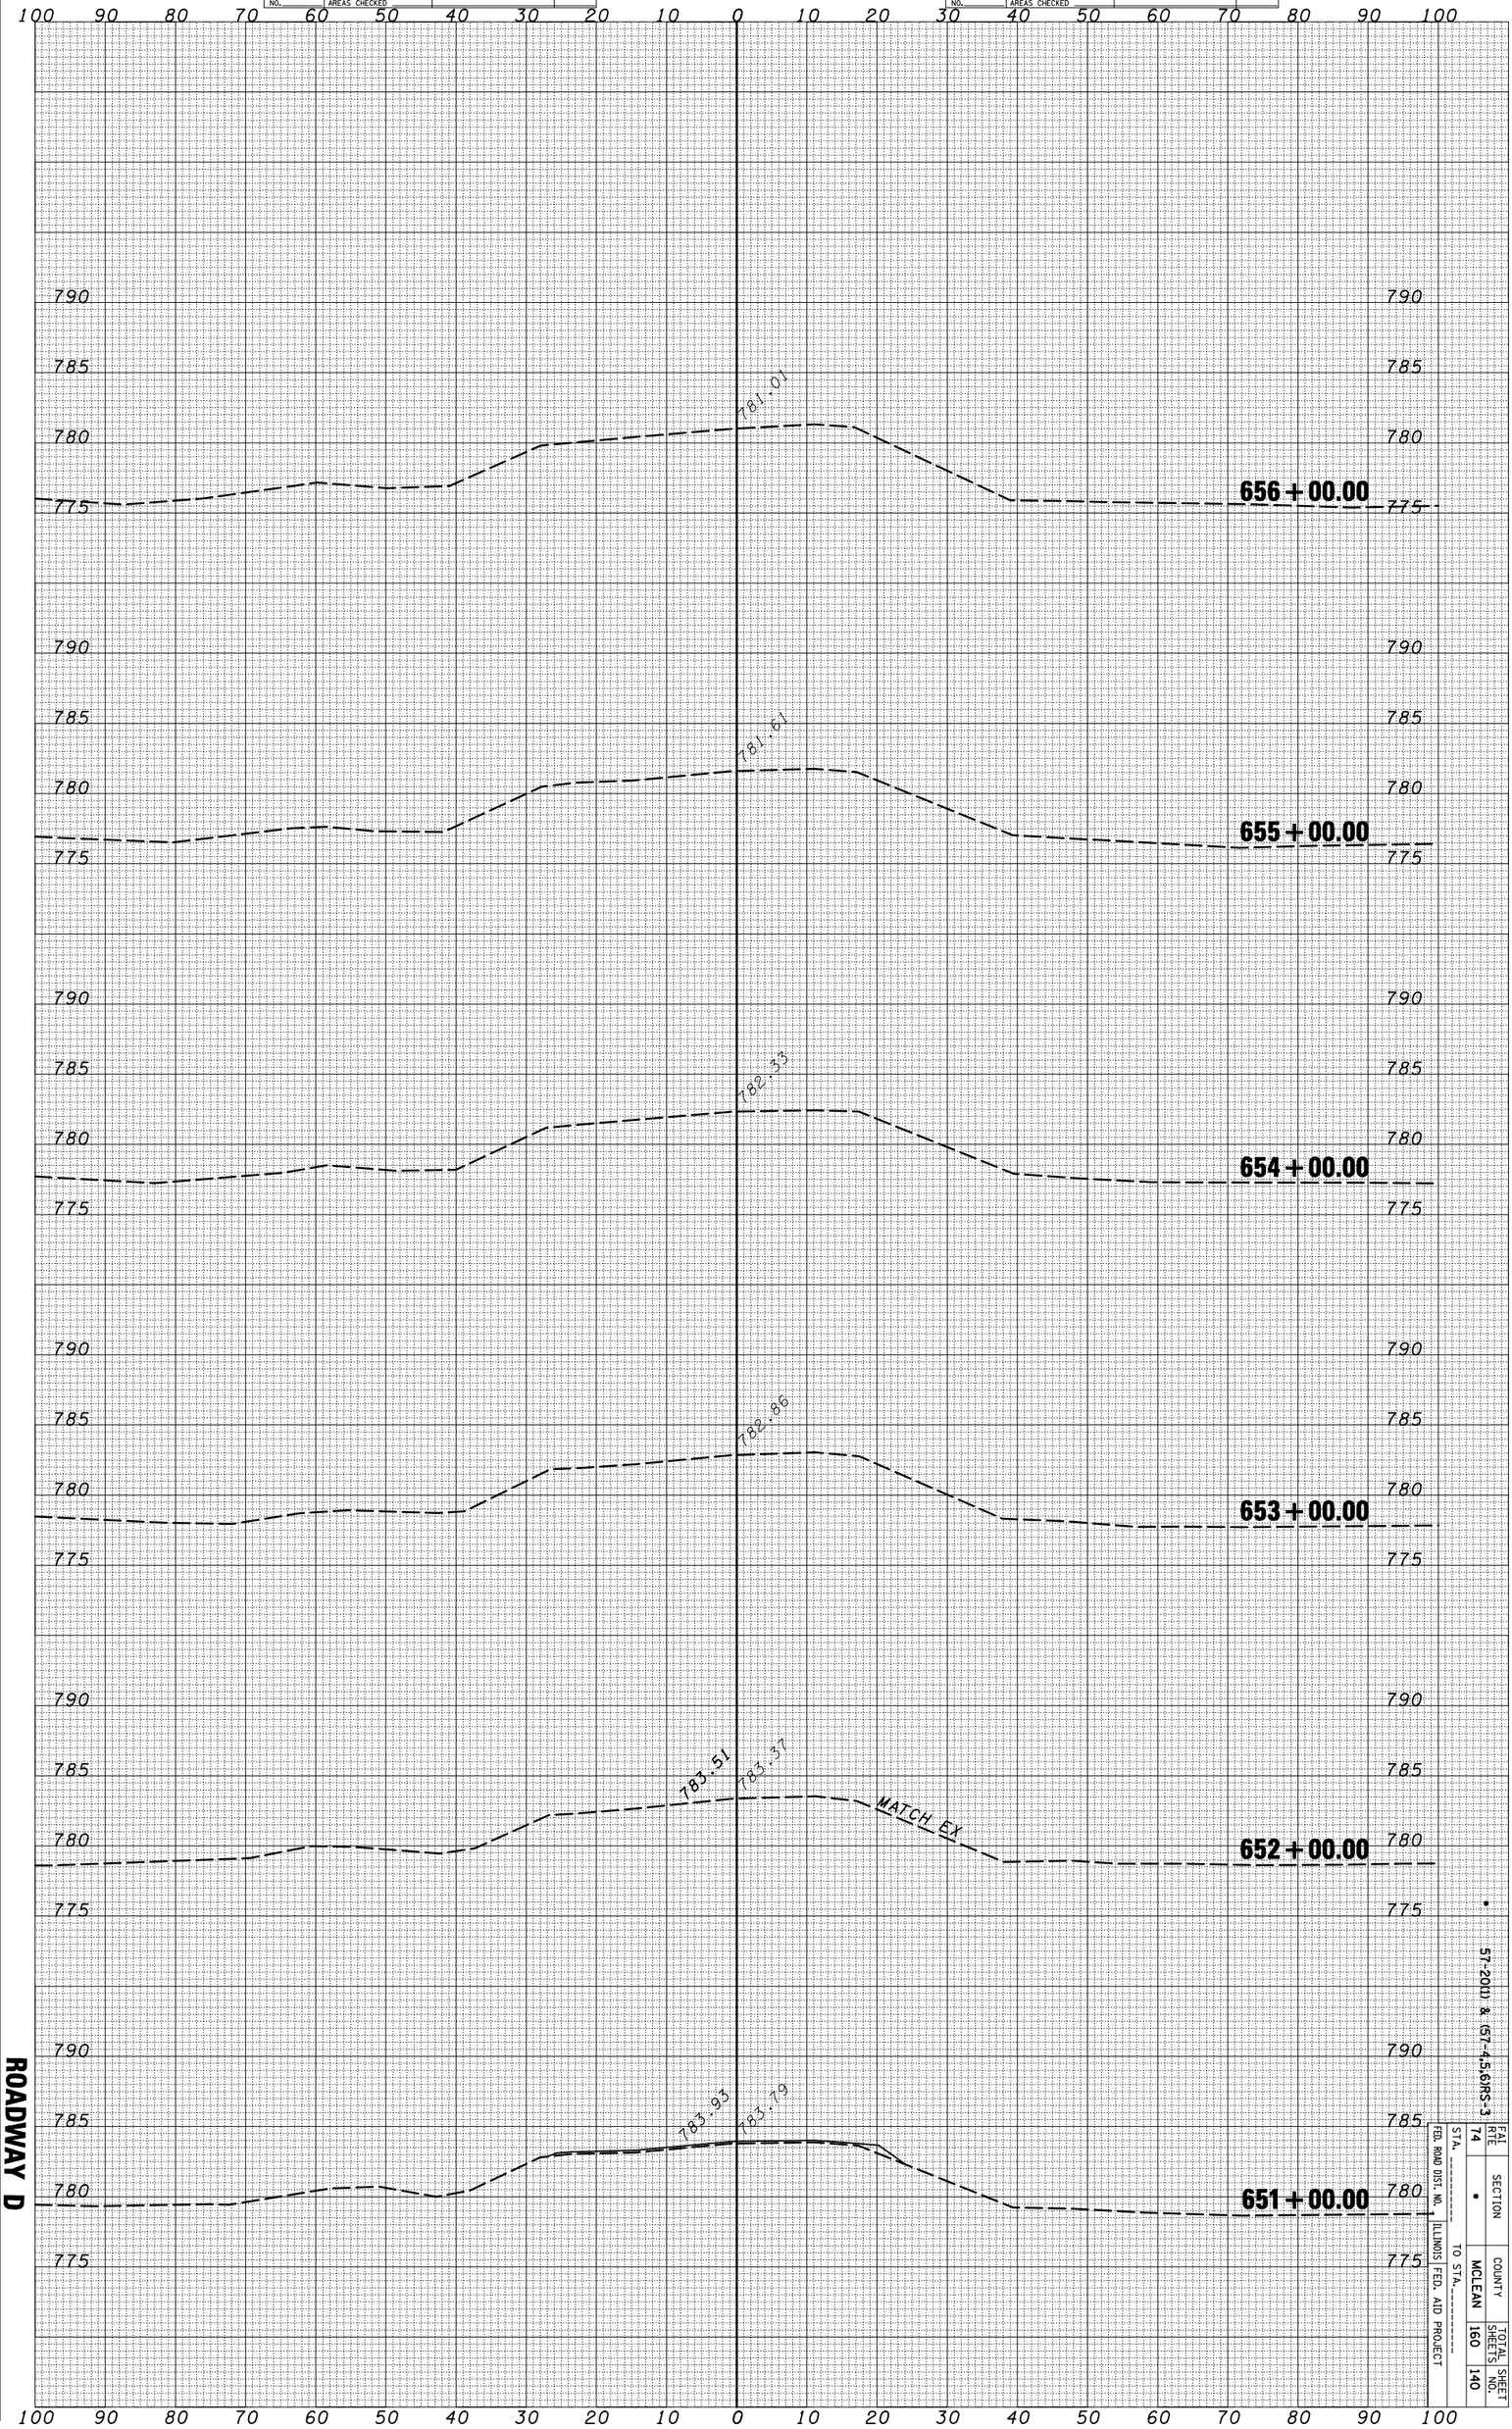

ROADWAY D

CONTRACT NO. 70505

COUNTY	TOTAL SHEETS	SHEET NO.
MCLEAN	160	140

SECTION	FAI RTE
*	74

57-2011 & I57-4,5,6(RS-3)

STA. _____ TO STA. _____

FED. ROAD DIST. NO. ILLINOIS FED. AID PROJECT