CONTRACT NO. 70505

FAI RTE.	SECTION	COUNTY	TOTAL SHEETS	SHEET NO.
74	74	MCLEAN	160	142
STA. 61+00.00		TO STA. 62+00.00		
FED. ROAD DIST. NO. _	ILLINOIS	FED. AID PROJECT		

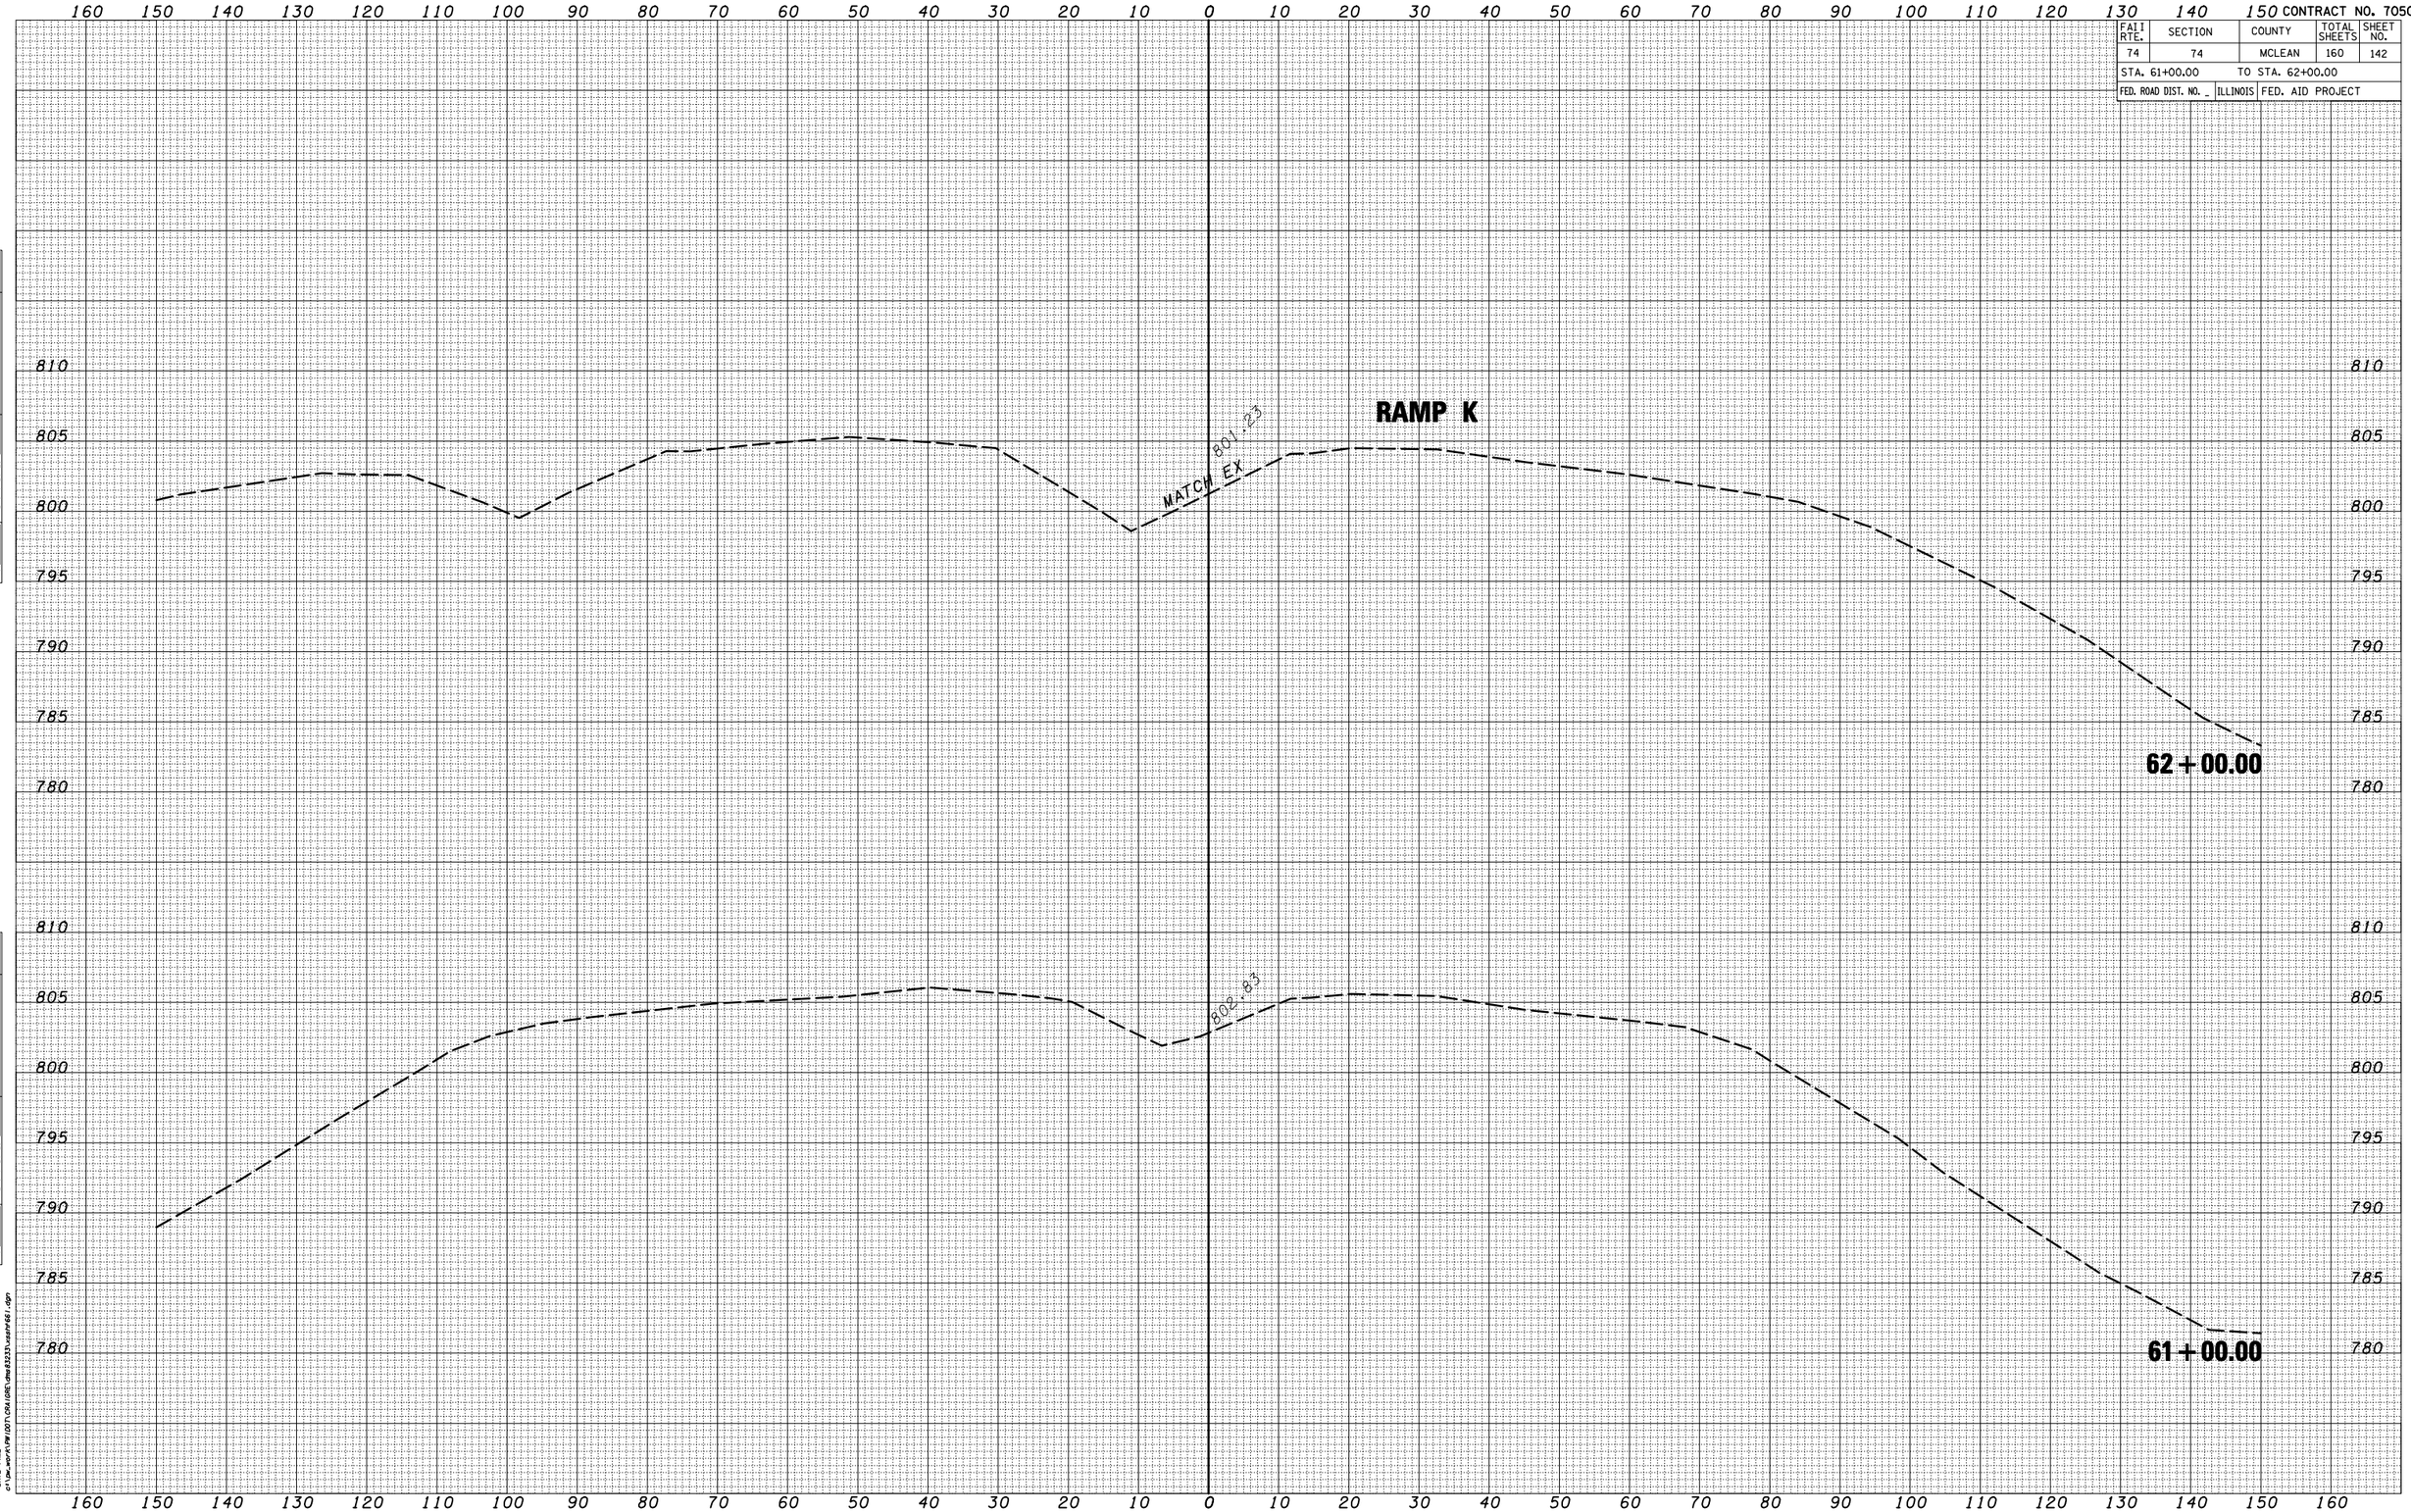

FINAL SURVEY	BY	DATE
SURVEYED		
PLOTTED		
TRANSFERRED		
NOTE BOOK	AREAS	
NO.	AREAS CHECKED	

ORIGINAL SURVEY	BY	DATE
SURVEYED		
PLOTTED		
TRANSFERRED		
NOTE BOOK	AREAS	
NO.	AREAS CHECKED	

DATE-TIME
c:\pw_work\pw1207\ORIGINS\ms03323\wsdot96161.dgn

RAMP K STA 61+00.00 to STA 62+00.00