CONTRACT NO. 70505

| FAI RTE | SECTION | COUNTY | TOTAL SHEETS | SHEET NO. |
|---|---|---|---|---|
| 74 | • | MCLEAN | 160 | 144 |
| STA. 66+00.00 | | TO STA. 67+00.00 | | |
| FED. ROAD DIST. NO. _ | ILLINOIS | FED. AID PROJECT | | |

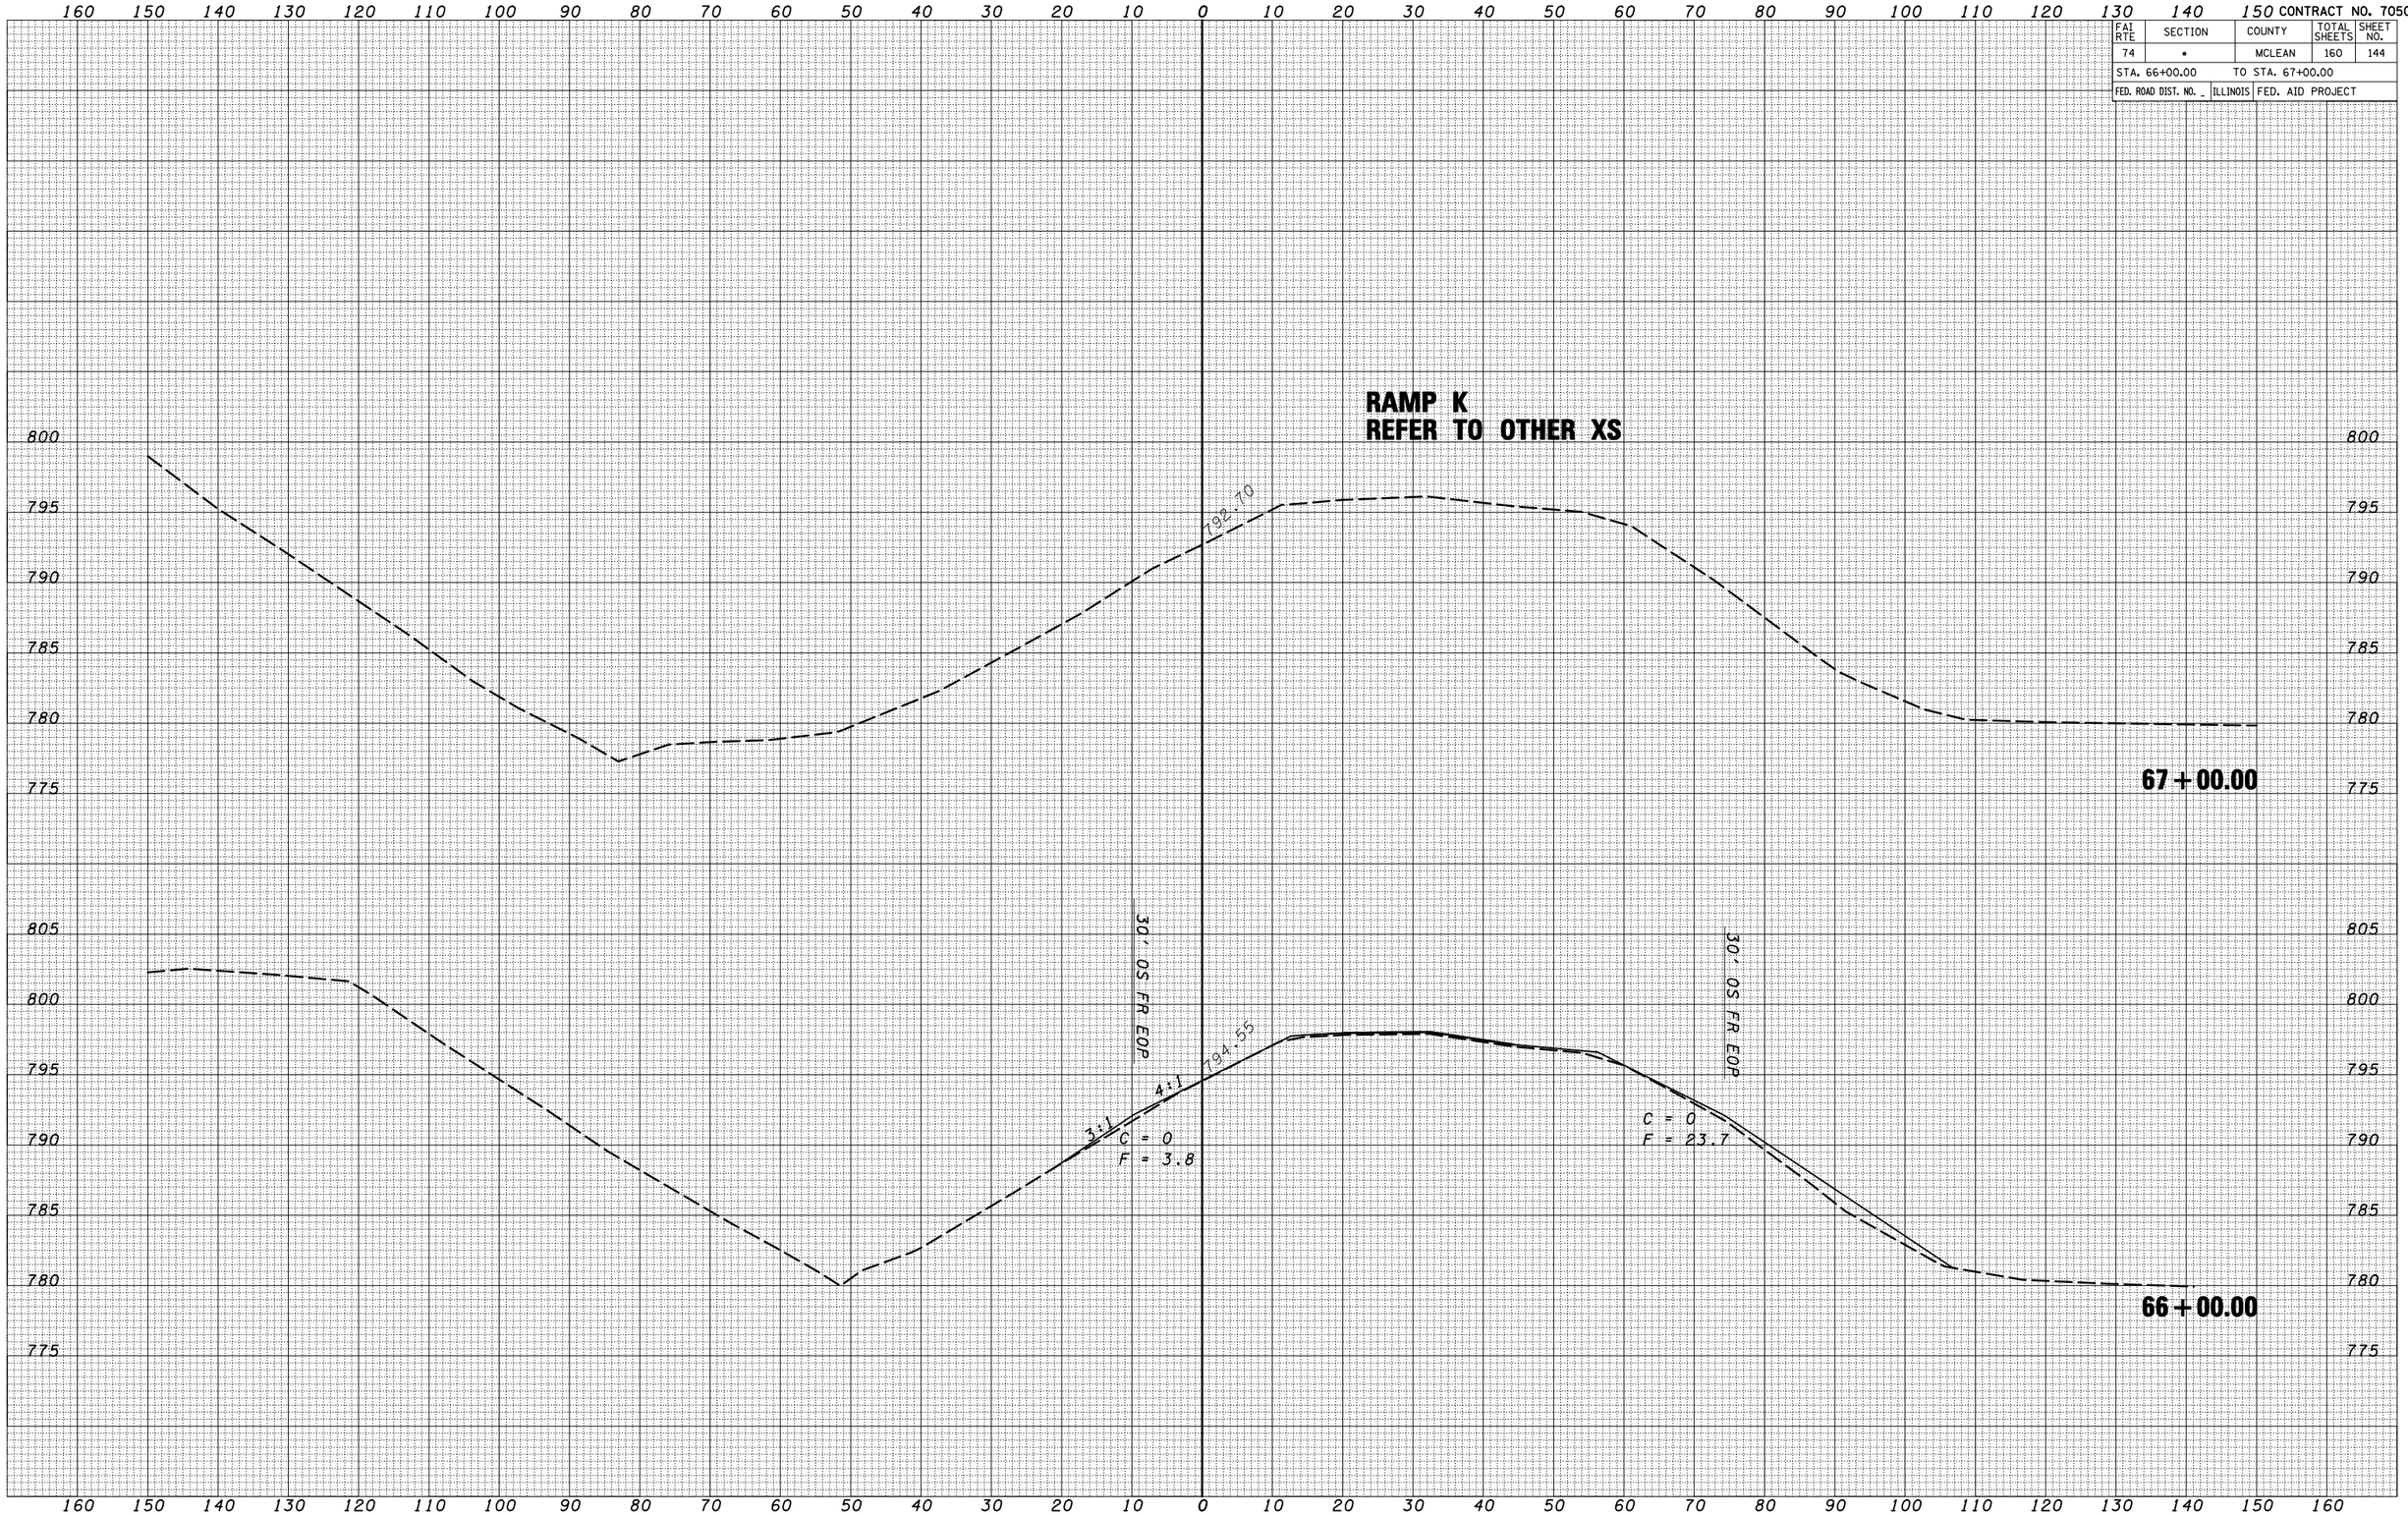


| FINAL SURVEY | | BY | DATE |
|---|---|---|---|
| NOTE BOOK | SURVEYED | | |
| | PLOTTED | | |
| | TRANSFERRED | | |
| | AREAS | | |
| NO. | AREAS CHECKED | | |

| ORIGINAL SURVEY | | BY | DATE |
|---|---|---|---|
| NOTE BOOK | SURVEYED | | |
| | PLOTTED | | |
| | TRANSFERRED | | |
| | AREAS | | |
| NO. | AREAS CHECKED | | |

**RAMP K STA 66+00.00 to STA 67+00.00**