*57-20(I) & (57-4,5,6)RS-3

CONTRACT NO 70505

FAI RTE	SECTION	COUNTY	TOTAL SHEETS	SHEET NO.
74	*	MCLEAN	160	149

STA 70+00 TO STA 71+00

FED. ROAD DIST. NO. _ ILLINOIS FED. AID PROJECT

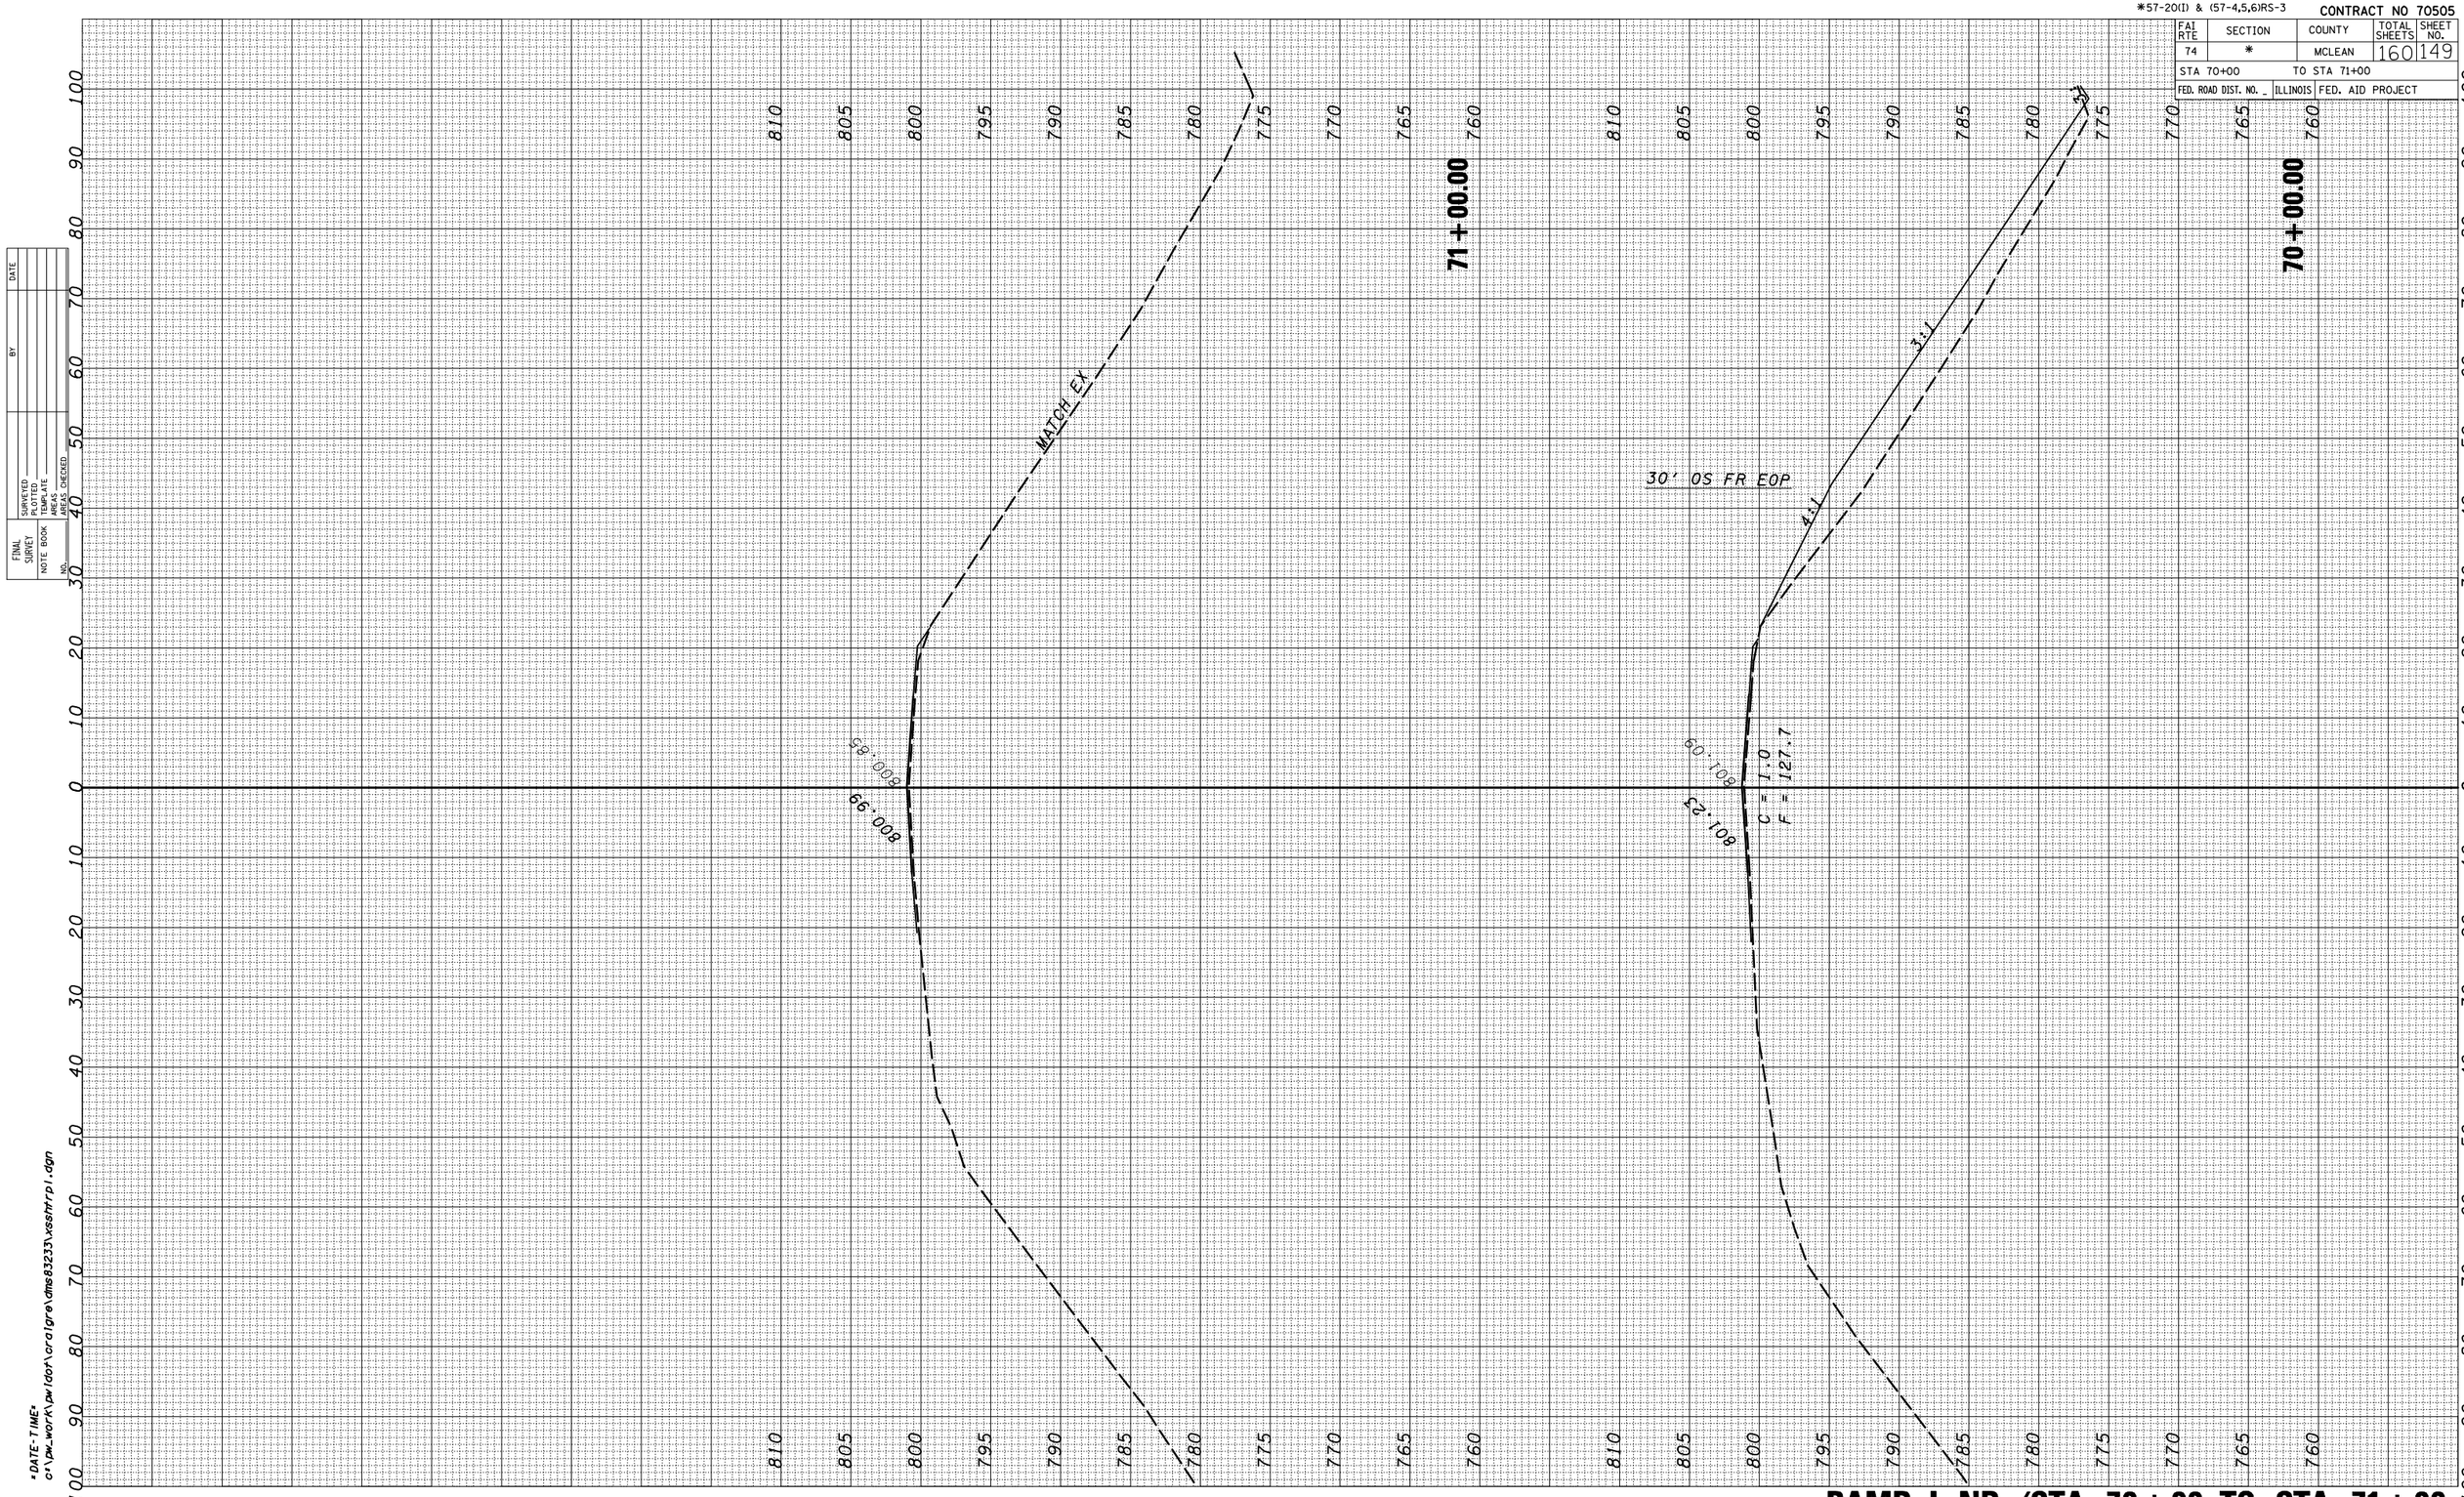

FINAL SURVEY
NOTE BOOK NO.
SURVEYED
PLOTTED
TEMPLATE
AREAS
AREAS CHECKED
BY
DATE

DATE-TIME
c:\pw_work\pwidot\craigre\dms83233\xsshtrpl.dgn

RAMP L NB /STA 70+00 TO STA 71+00