* 57-20(I) &(57-4,5,6)RS-3 CONTRACT NO. 70505

FAI RTE	SECTION	COUNTY	TOTAL SHEETS	SHEET NO.
74	*	MCLEAN	160	154
STA 21+00		TO STA 23+00		
FED. ROAD DIST. NO.	ILLINOIS	FED. AID PROJECT		

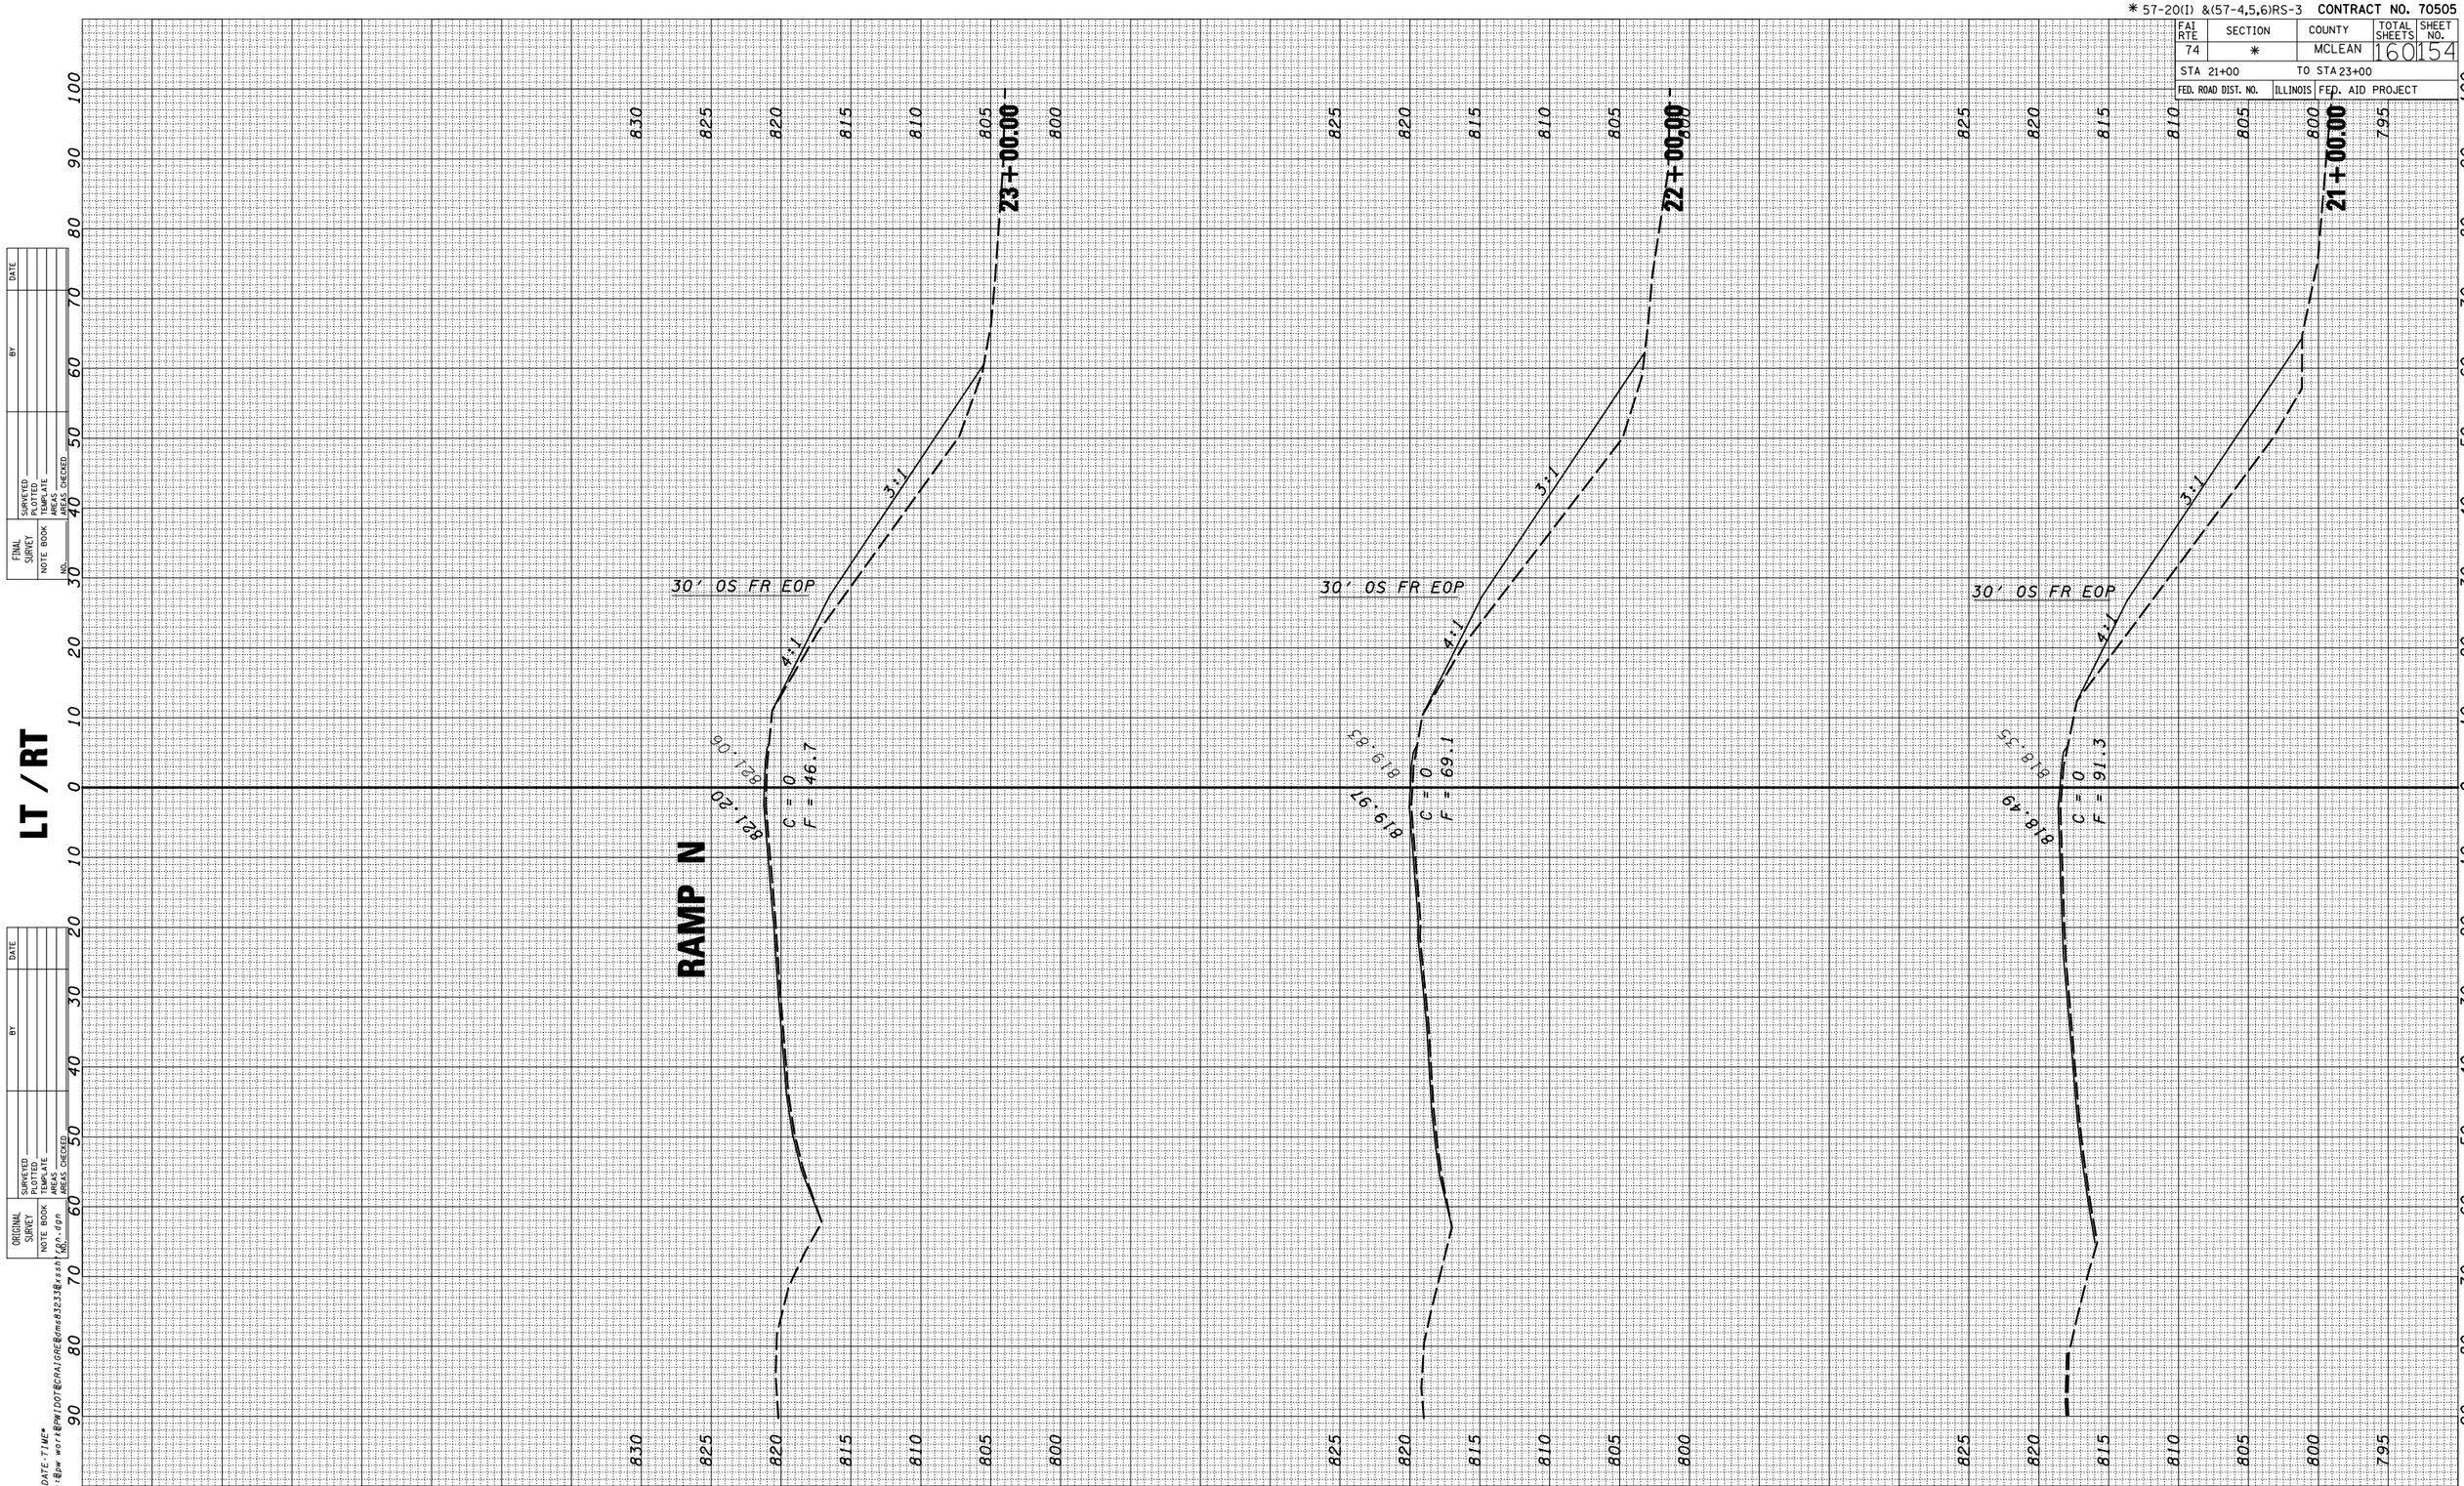

RAMP N TO VET PKWY NB /STA 21+00 TO STA 23+00