CONTRACT NO. 70527

F.A.I. RTE.	SECTION	COUNTY	TOTAL SHEETS	SHEET NO.
74	(74,10-4,1)RS-1	*	69	36

* PIATT & CHAMPAIGN

IMPACT ATTENUATOR LAYOUT DETAIL

SHEET 1 OF 3

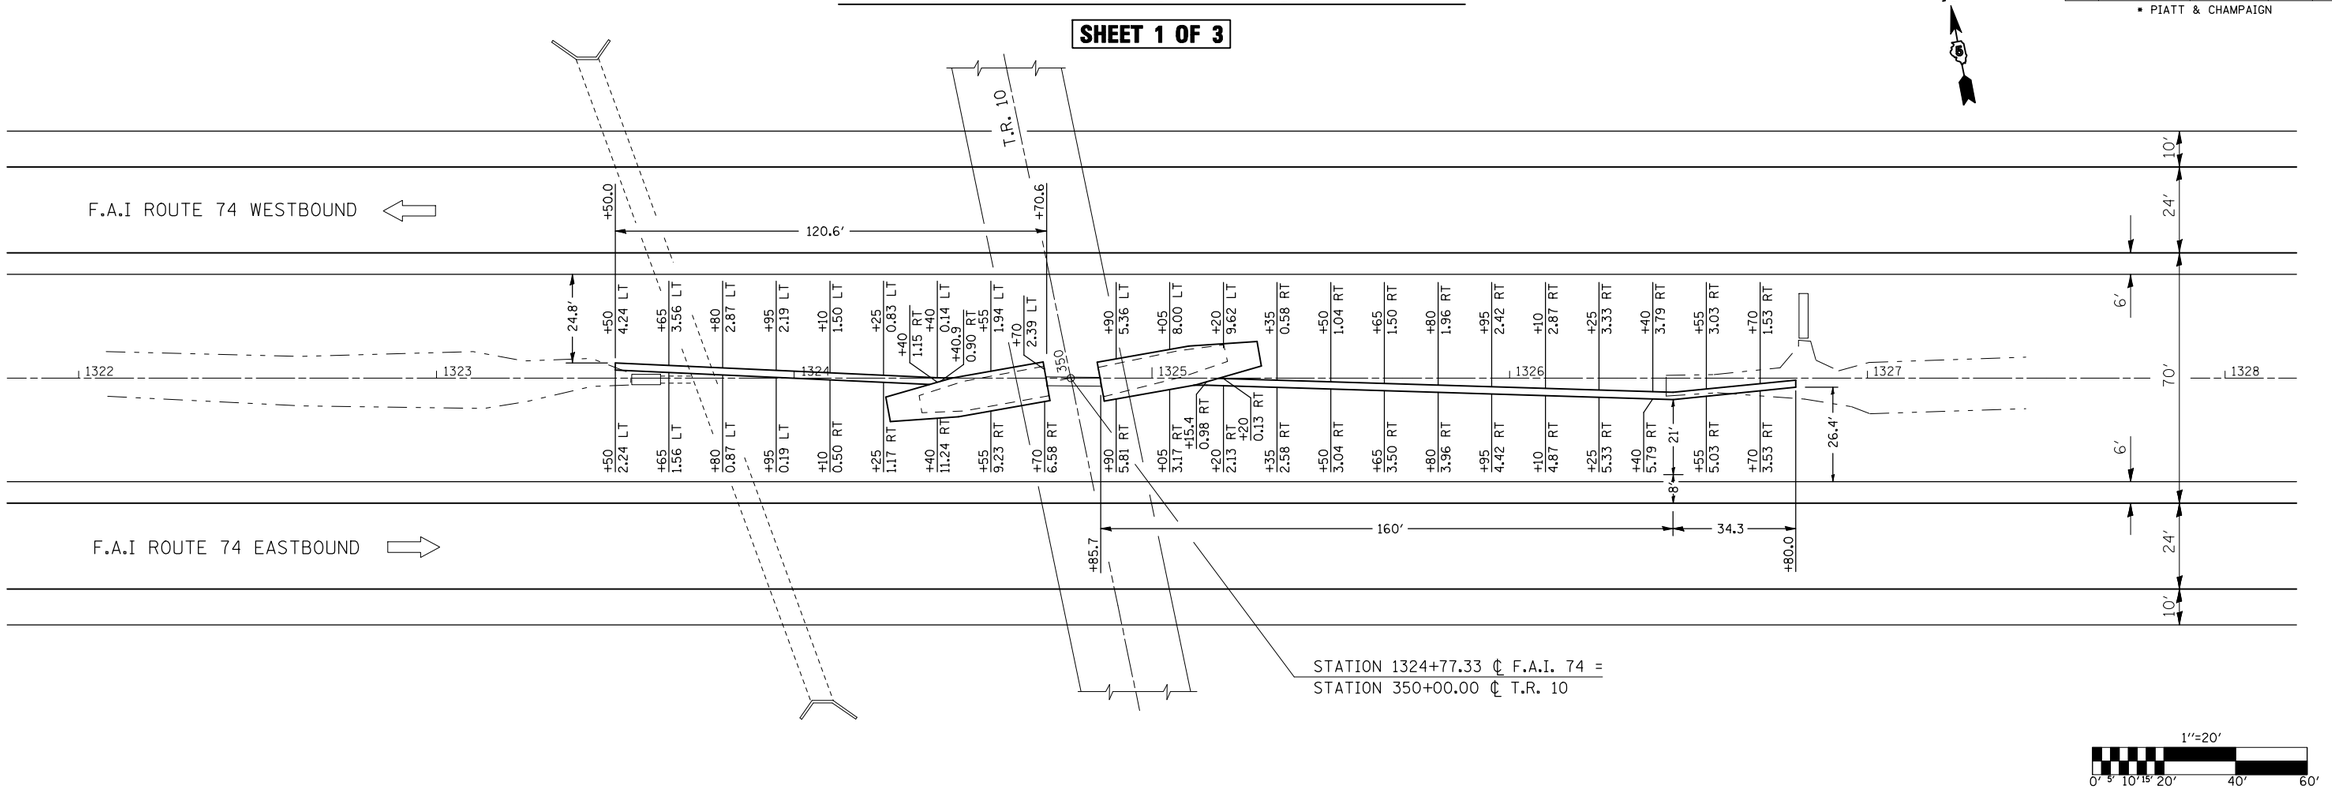

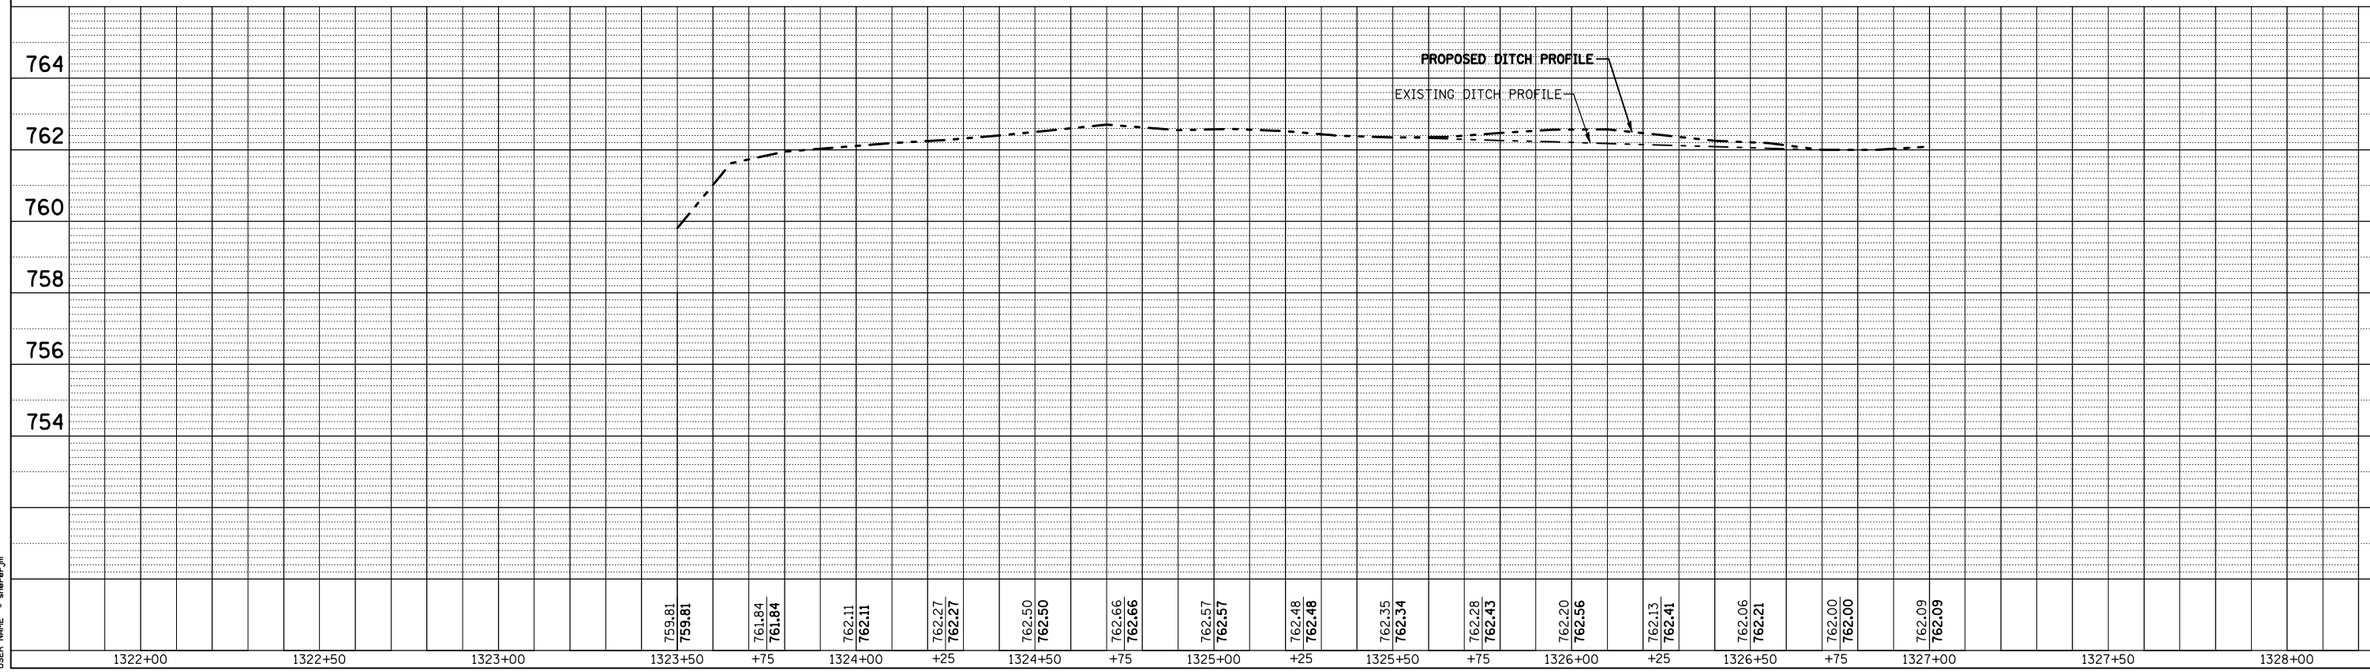

PLAN
NOTE BOOK NO.
SURVEYED
PLOTTED
ALIGNMENT CHECKED
RT. OF WAY CHECKED
CADD FILE NAME
BY DATE

PROFILE
NOTE BOOK NO.
SURVEYED
PLOTTED
GRADES CHECKED
B.M. NOTED
STRUCTURE NOTATNS CHKD
BY DATE

PLOT DATE = 2/3/2009
FILE NAME = c:\pw_work\pwidot\sherer_jm\dms88088\70527DETAILS.DGN
PLOT SCALE = 42.3529 ' / IN.
USER NAME = sherer_jm

IMPACT ATTENUATOR LAYOUT DETAIL (STA 1324+77.33)