F.A.P. RTE.	SECTION	COUNTY	TOTAL SHEETS	SHEET NO.
310	43RS-3,87-1RS-2	SCHUYLER	39	15
STA. 496+00		TO STA. 560+00		
FED. ROAD DIST. NO.	ILLINOIS	FED. AID PROJECT		

CONTRACT 72772

PLAN

	BY	DATE
SURVEYED		
PLOTTED		
ALIGNMENT CHECKED		
PT. OF BEG. CHECKED		
LAST FILE NAME		

NOTE BOOK
NO.

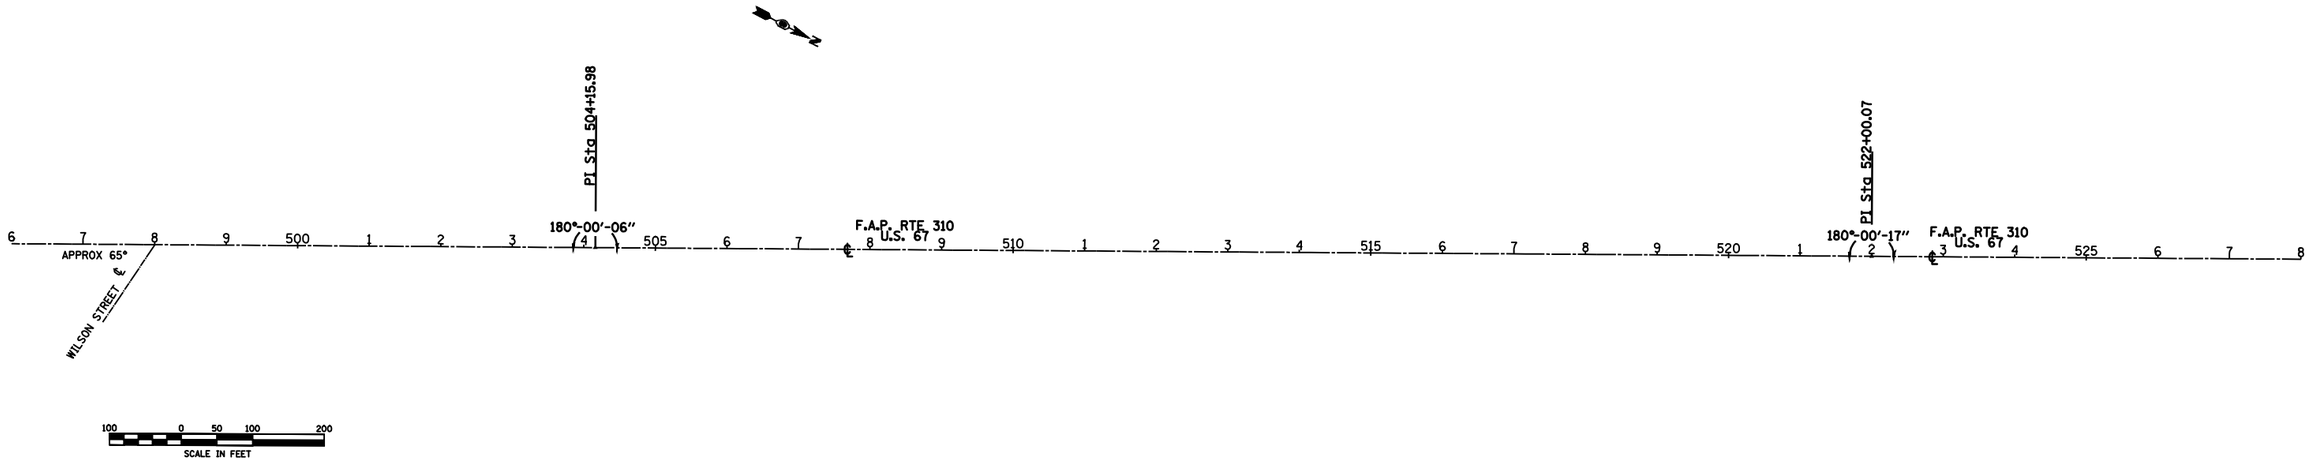

PROFILE

	BY	DATE
SURVEYED		
PLOTTED		
GRADES CHECKED		
BM. NOTED		
LAST FILE NAME		

NOTE BOOK
NO.

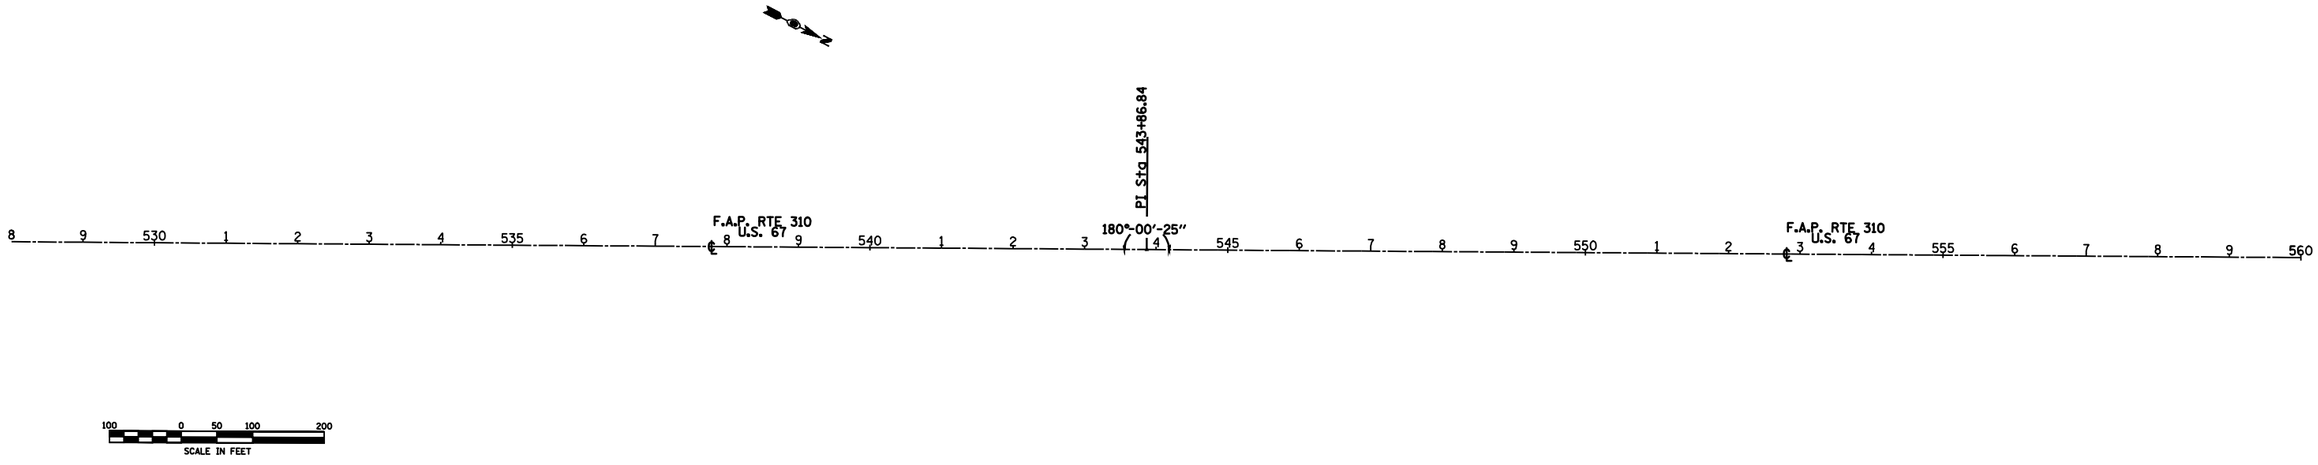

c:\pw_work\PWIDOT\LAUGHLINRL\d0ms230728\plan&plan.dgn
Feb-06-2009 02:20:12PM
•REF-607
•REF-
•REF-
•REF-