F.A.P. RTE.	SECTION	COUNTY	TOTAL SHEETS	SHEET NO.
310	43RS-3;87-1RS-2	SCHUYLER	39	22
FED. ROAD DIST. NO.	ILLINOIS	FED. AID PROJECT		

CONTRACT 72772

NOTE:
SECTION (87-1) STATIONING AND STRIPING STARTS AT STA 369+50 (STATION EQUATION STA 395+47.603 BK = STA 395+48.88 AH)

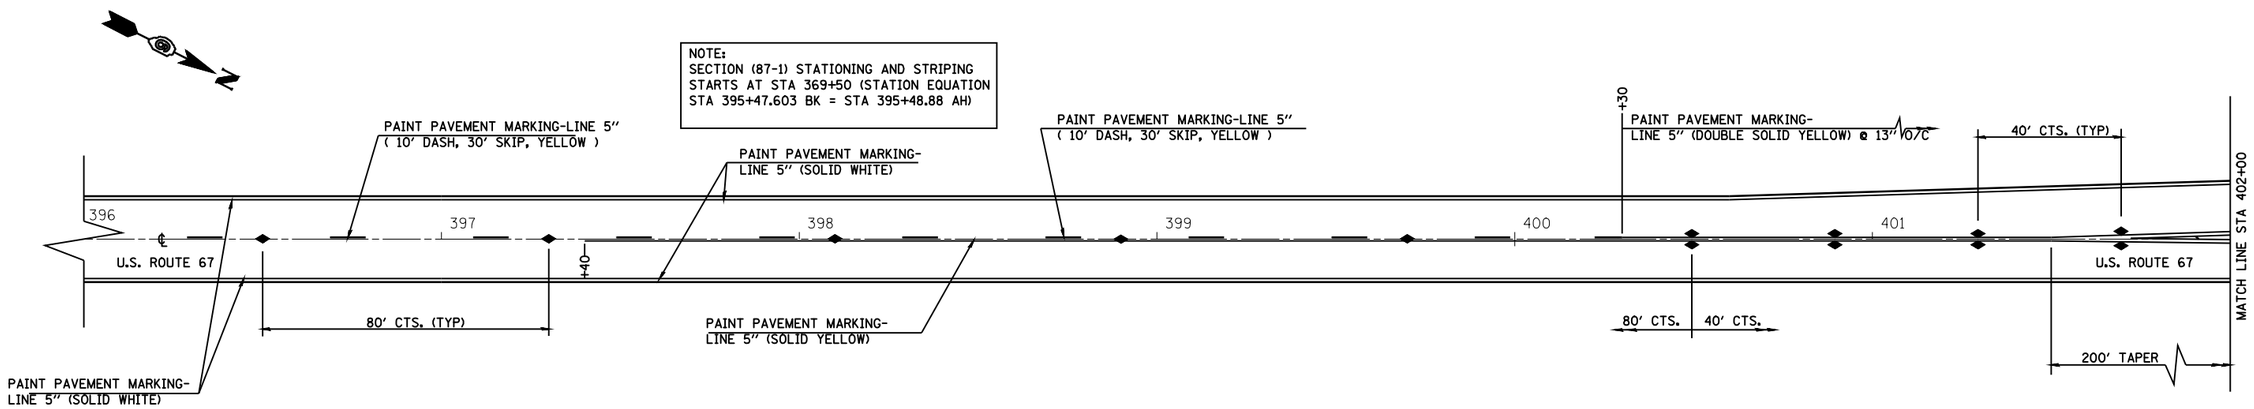

LEGEND

◆ RAISED REFLECTIVE PAVEMENT MARKER TWO-WAY AMBER

◁ RAISED REFLECTIVE PAVEMENT MARKER ONE-WAY CRYSTAL

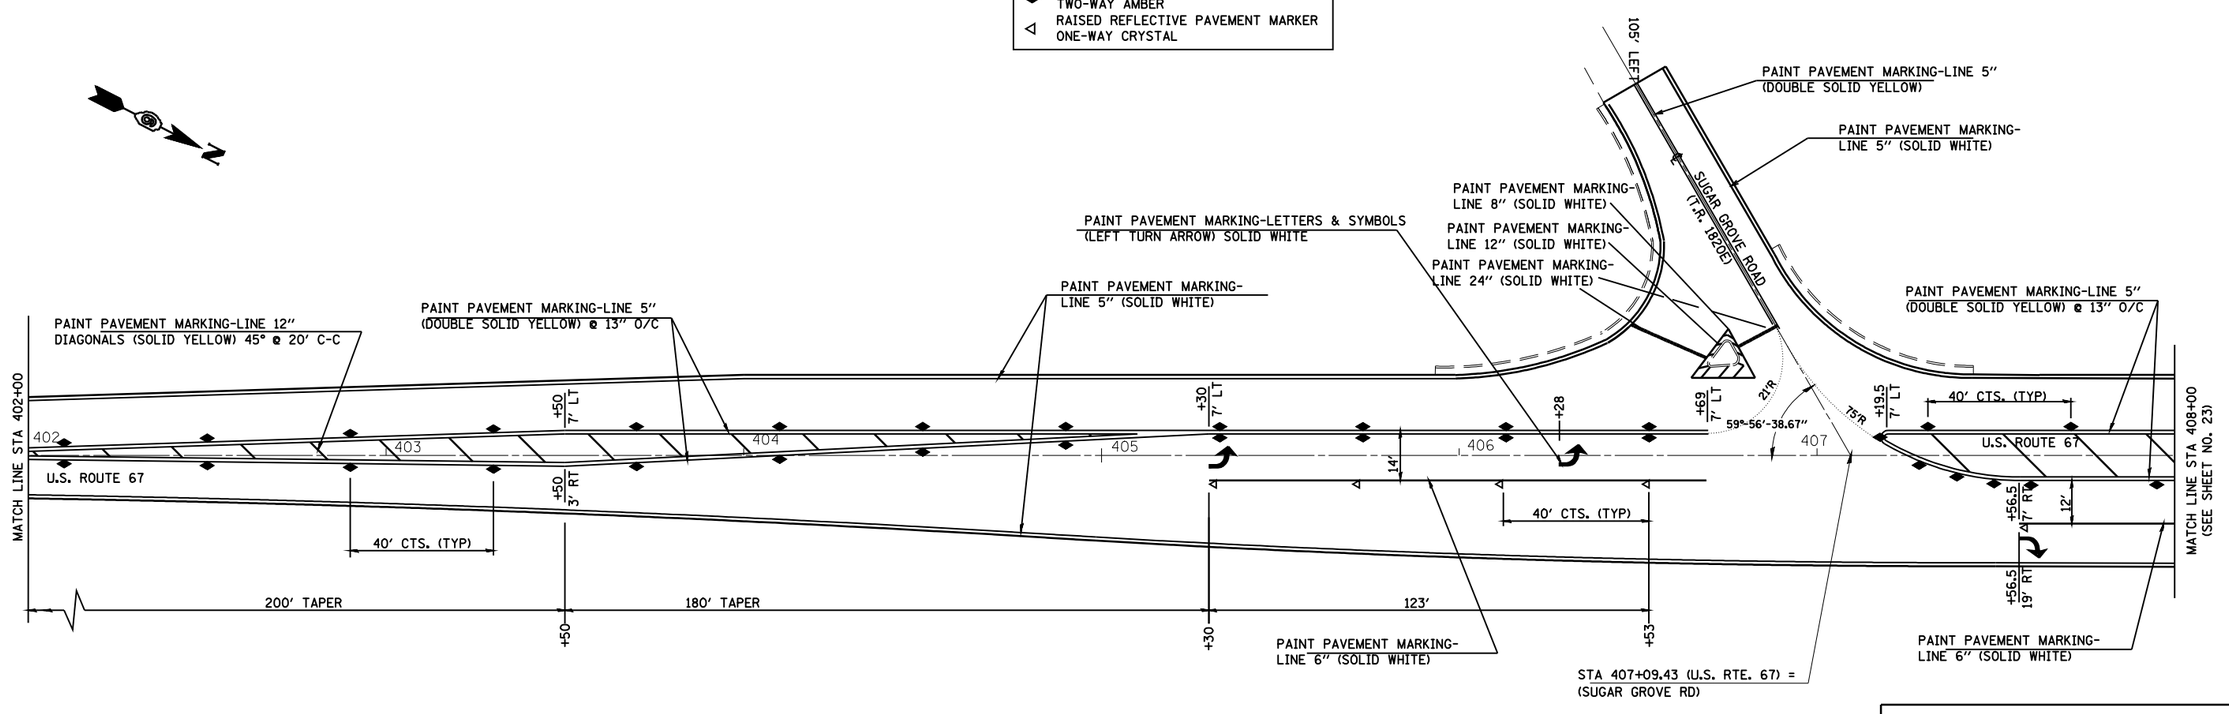

ILLINOIS DEPARTMENT OF TRANSPORTATION

PROPOSED PAVEMENT MARKING DETAILS
F.A.P. ROUTE 310 (U.S. 67)
SECTION 43RS-3; 87-1RS-2
SCHUYLER COUNTY

cd:pw_workPWIDOT$LAUGHLINRL$dms23072$PAVEMARK.dgn
Feb-06-2009 02:20:28PM
*REF-
*REF-
*REF-
*REF-