F.A.P. RTE.	SECTION	COUNTY	TOTAL SHEETS	SHEET NO.
310	43RS-3;87-1RS-2	SCHUYLER	39	27
FED. ROAD DIST. NO.	ILLINOIS	FED. AID PROJECT		

CONTRACT 72772

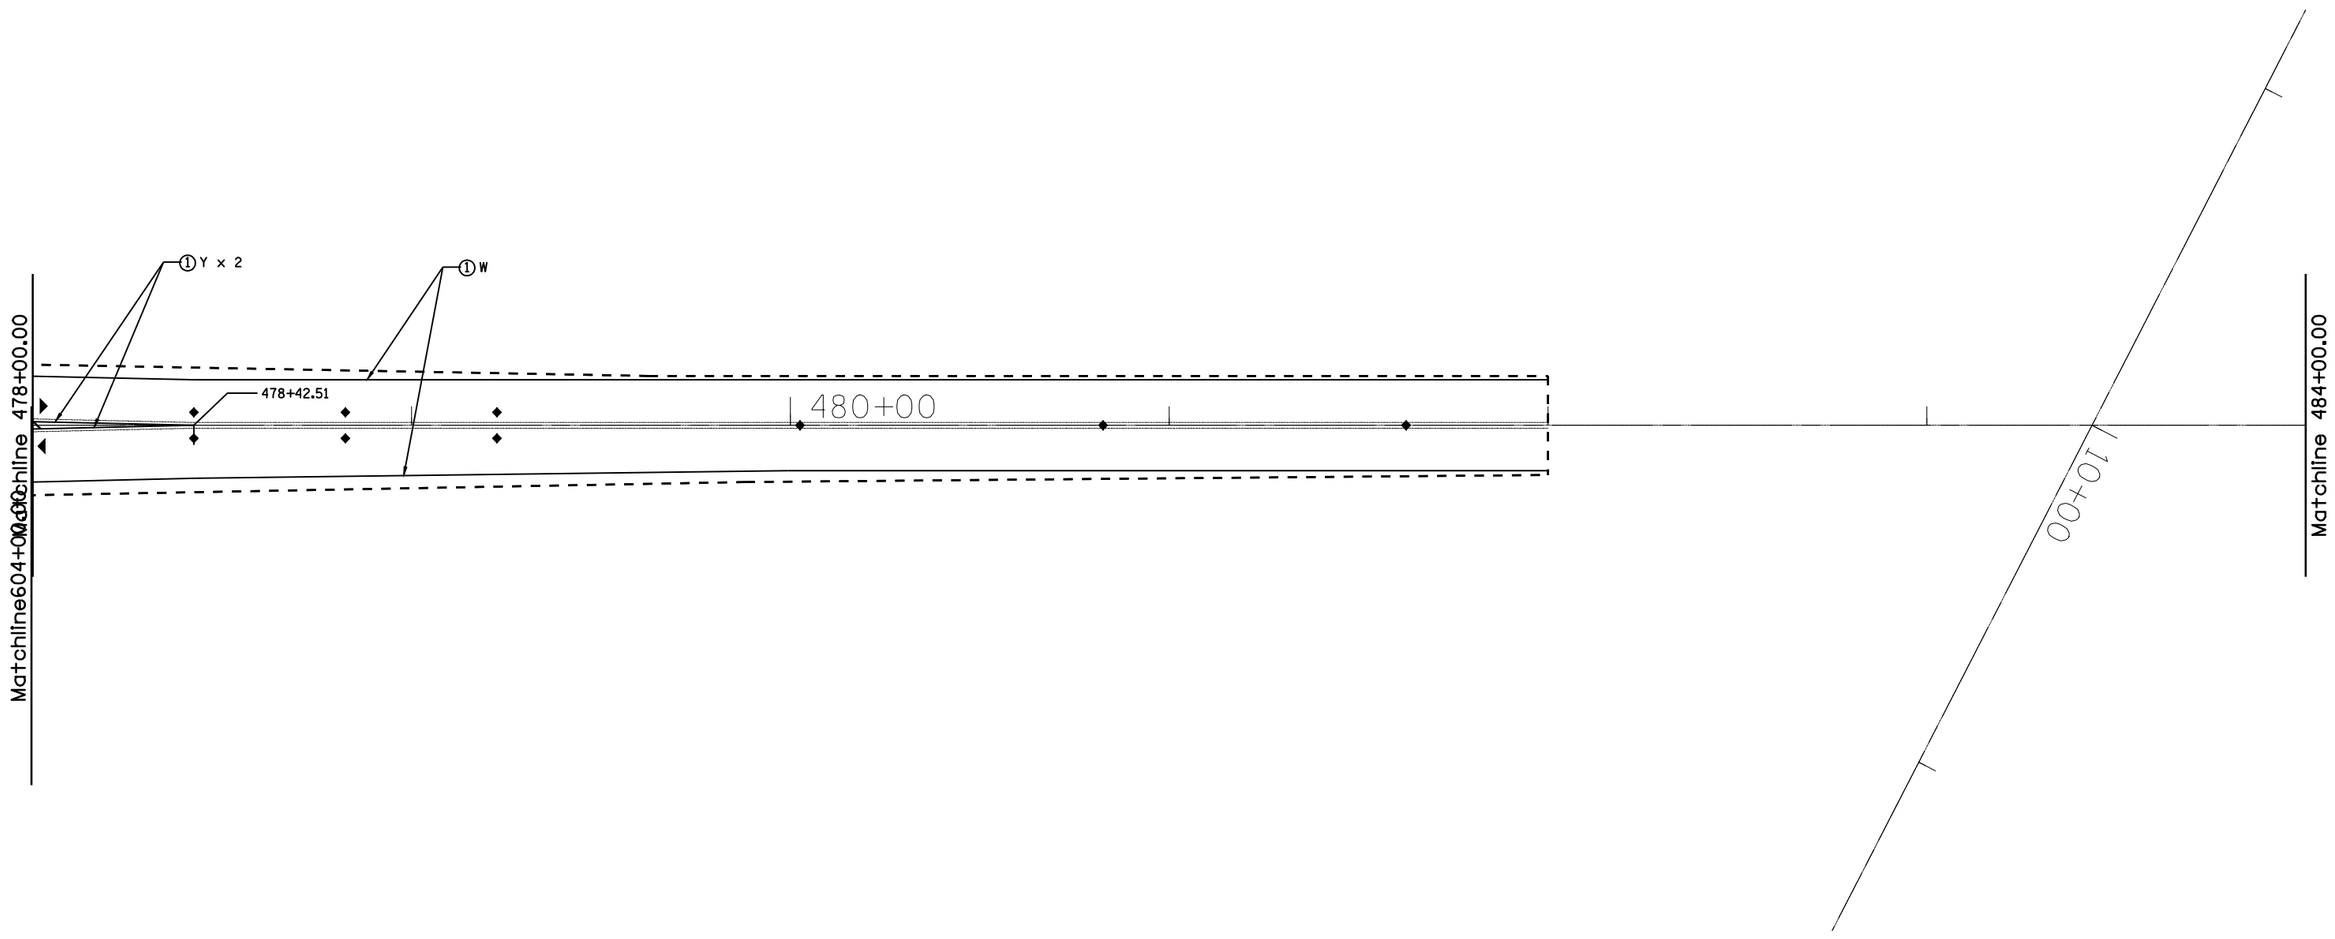

LEGEND

① THERMOPLASTIC PAVEMENT MARKING, 5"
② THERMOPLASTIC PAVEMENT MARKING, 8"
③ THERMOPLASTIC PAVEMENT MARKING, 12"
④ PERFORMED PLASTIC PAVEMENT MARKING, TY B, L & R
⑤ PERFORMED PLASTIC PAVEMENT MARKING, TY B, 24"
⑥ PERFORMED PLASTIC PAVEMENT MARKING, TY B, 6"
◆ RAISED REFLECTIVE PAVEMENT MARKERS (TWO WAY)
▷ RAISED REFLECTIVE PAVEMENT MARKERS (ONE WAY CRYSTAL)
▶ RAISED REFLECTIVE PAVEMENT MARKERS (ONE WAY AMBER)

ILLINOIS DEPARTMENT OF TRANSPORTATION

PROPOSED PAVEMENT MARKING DETAILS
F.A.P. ROUTE 310 (U.S. 67)
SECTION 43RS-3; 87-1RS-2
SCHUYLER COUNTY

cadpw_work$PWIDOT$LAUGHLINRL$dms23072$sht_pavtelev_a0038.dgn
Feb-06-2009 02:20:41PM
$REF-CAMB
$REF-CAMC
$REF-
$REF-