F.A.P. RTE.	SECTION	COUNTY	TOTAL SHEETS	SHEET NO.
310	43RS-3;87-1RS-2	SCHUYLER	39	30
FED. ROAD DIST. NO.	ILLINOIS	FED. AID PROJECT		

CONTRACT 72772

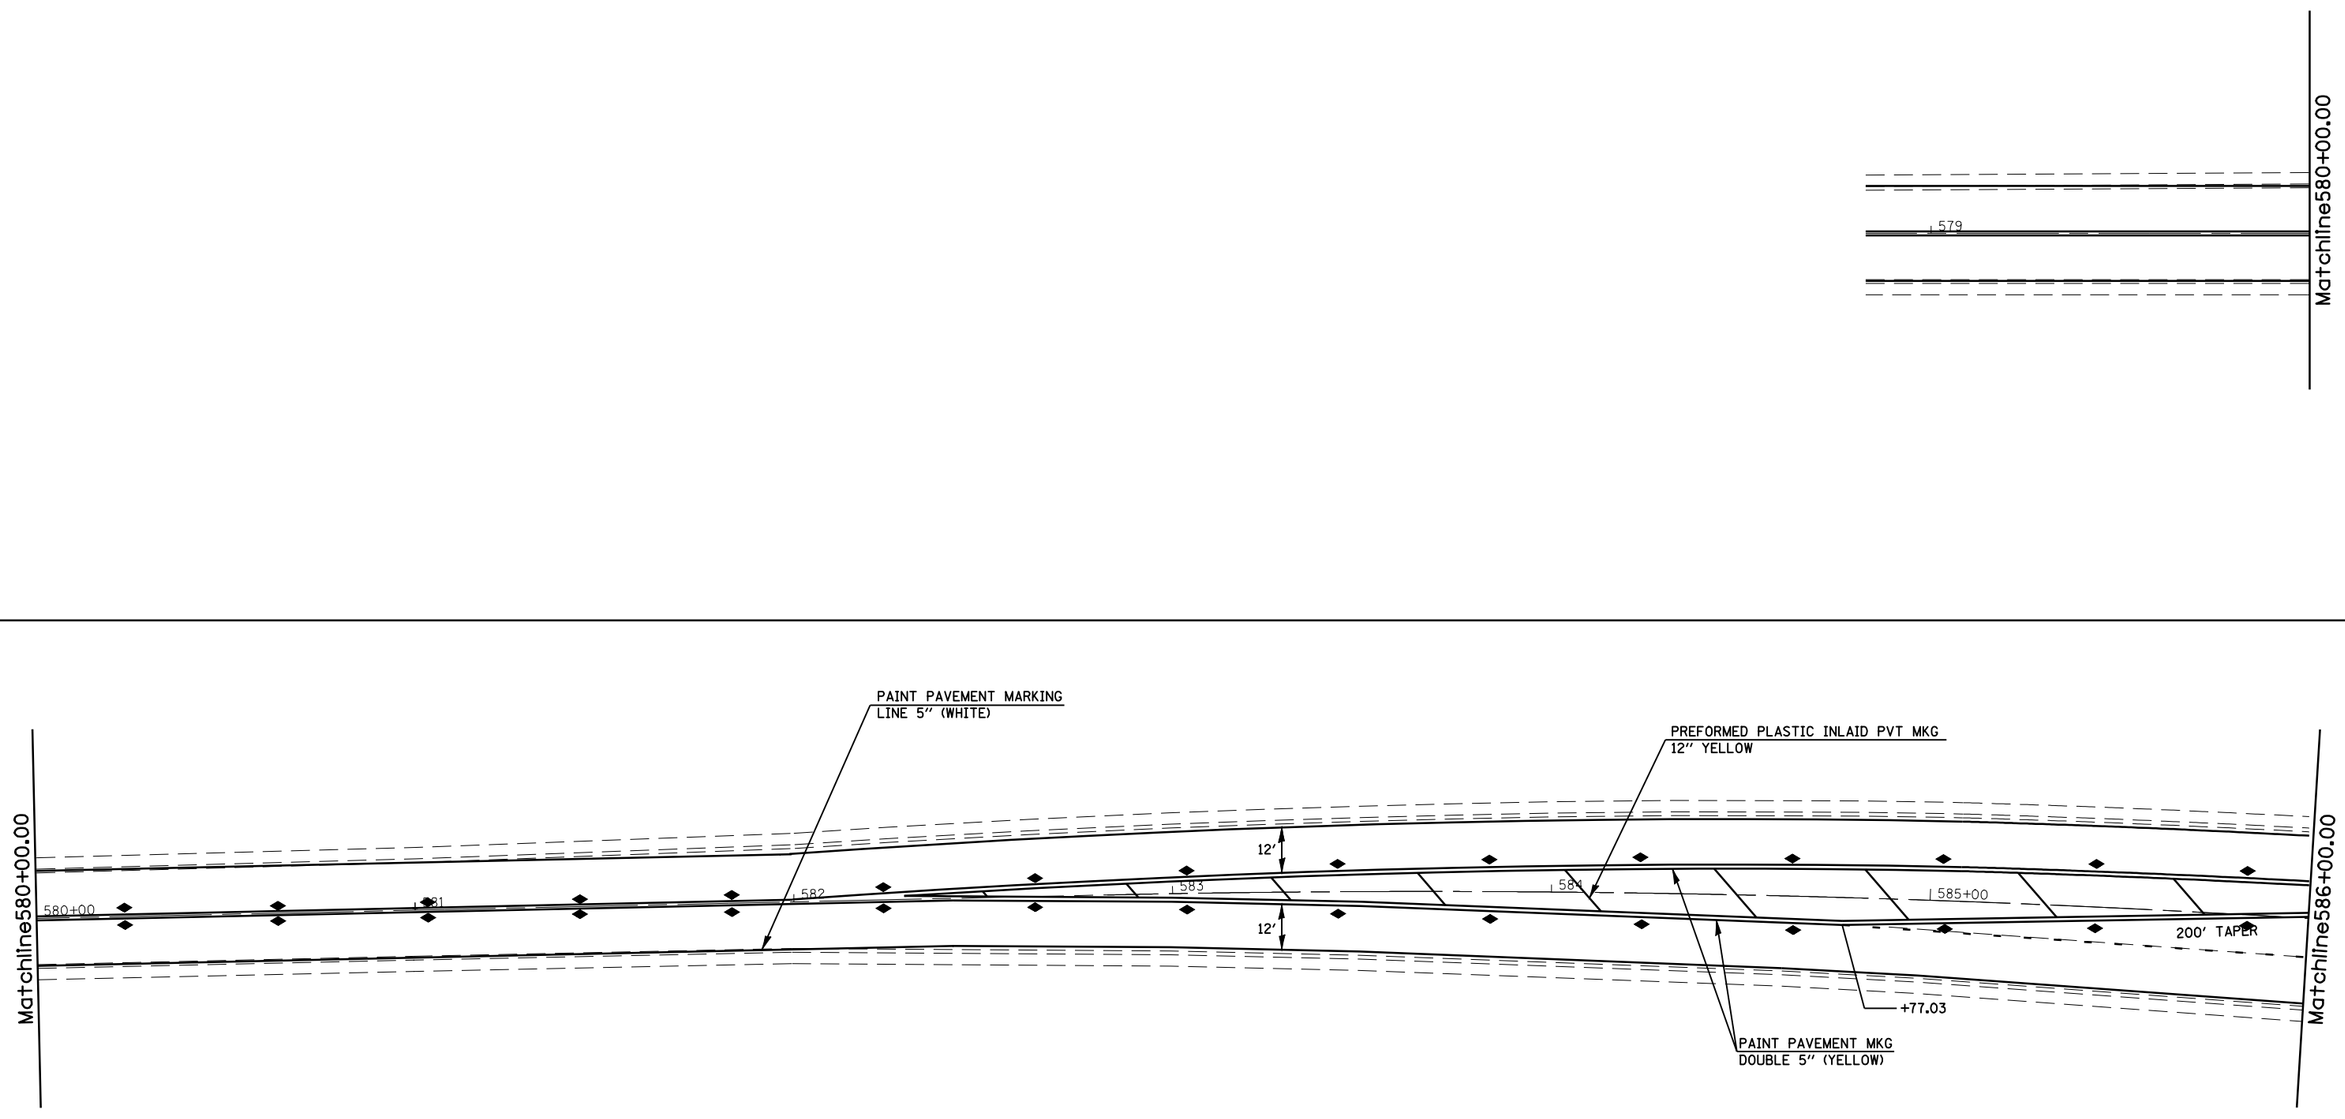

LEGEND

- ◆ RAISED REFLECTIVE PAVEMENT MARKER TWO-WAY AMBER
- ◁ RAISED REFLECTIVE PAVEMENT MARKER ONE-WAY CRYSTAL

ILLINOIS DEPARTMENT OF TRANSPORTATION

PROPOSED PAVEMENT MARKING DETAILS

F.A.P. ROUTE 310 (U.S. 67)

SECTION 43RS-3; 87-1RS-2

SCHUYLER COUNTY

c:\pw_work\PWIDOT\BLAUGHLINRL\dms23072\D672772-sht-pmk.dgn
Feb-06-2009 02:20:50PM
•REF-CAMB
•REF-CAMC
•REF-
•REF-