CONTRACT NO. 72795

F.A.S. RTE.	SECTION	COUNTY	TOTAL SHEETS	SHEET NO.
723	*	MONTGOMERY	28	22
STA.		TO STA.5+00.00		
FED. ROAD DIST. NO.	ILLINOIS	FED. AID PROJECT		

* 18(RS-4); 19(RS-7); 20Z(RS-5)

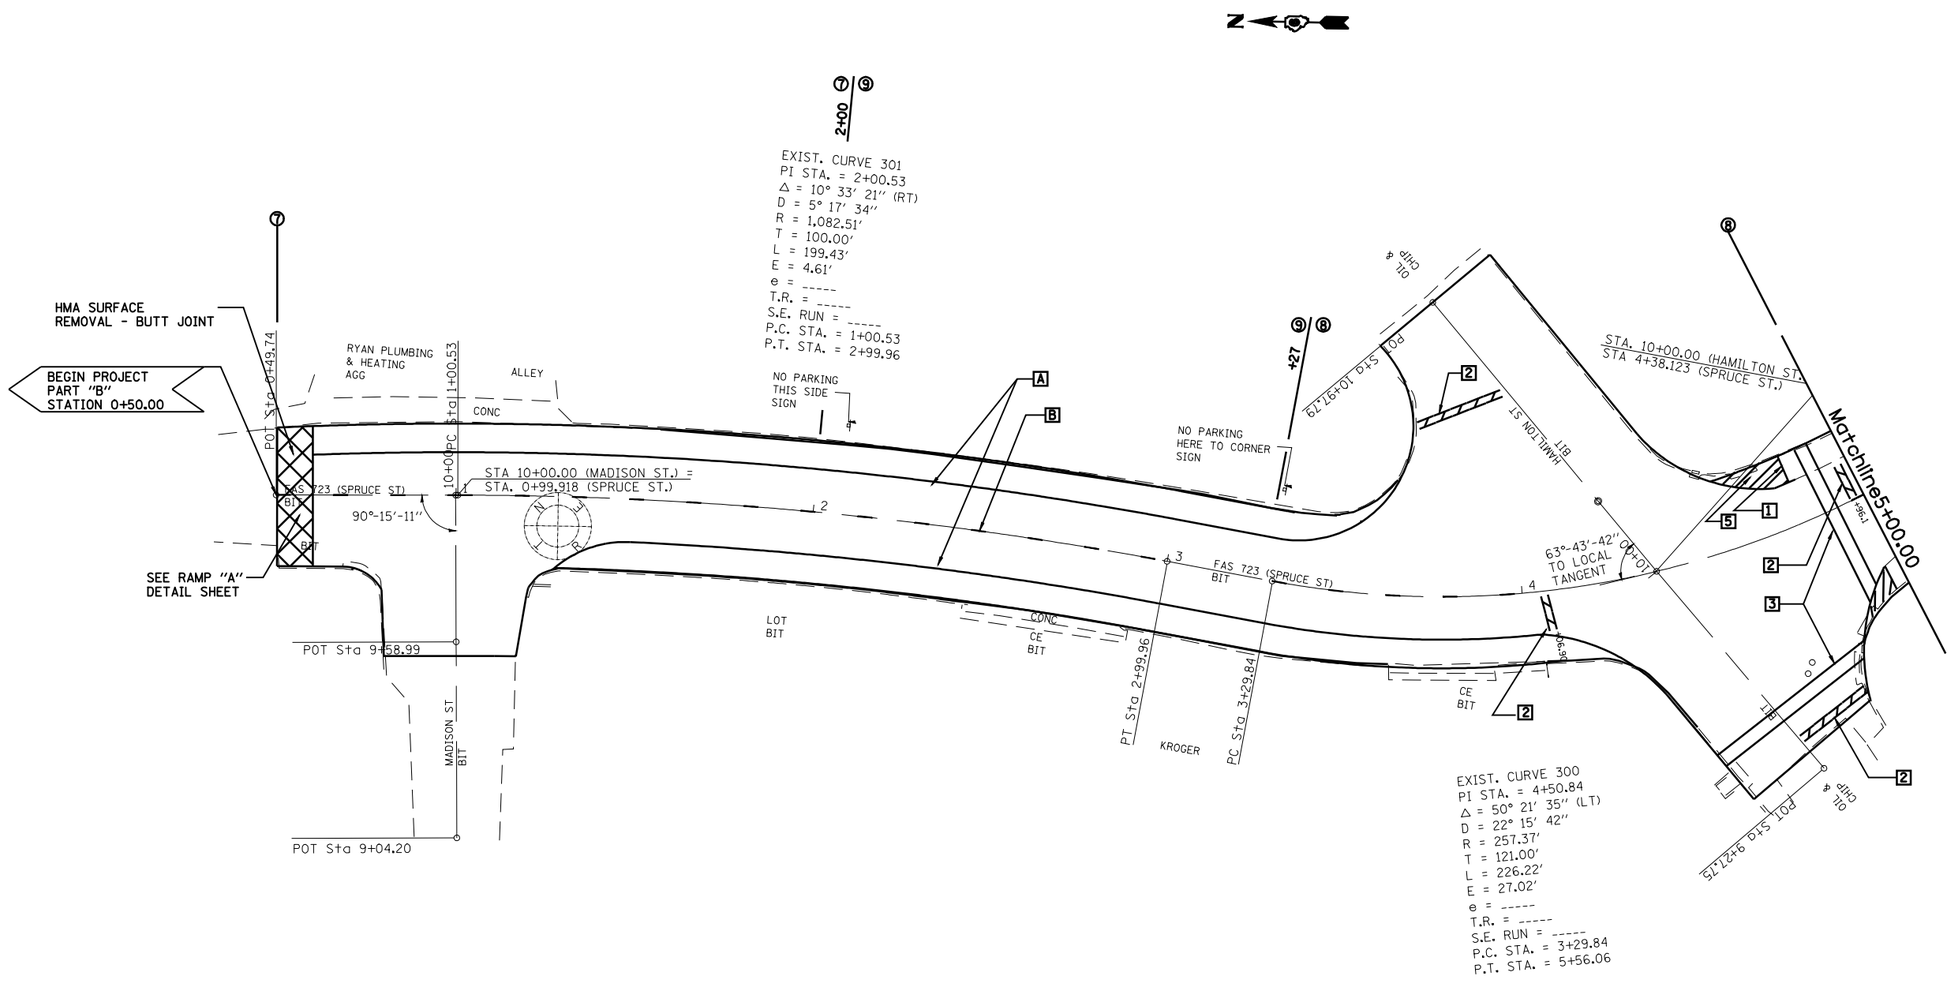

THERMOPLASTIC PAVEMENT MARKING LEGEND

- A 5″ SOLID (WHITE)
- B 5″ SKIP-DASH (YELLOW)
- C 5″ SOLID (YELLOW)
- D 5″ DOUBLE YELLOW (WIDE)

13″ ITEM D 5″ DOUBLE YELLOW (WIDE)

PREFORMED PLASTIC PAVEMENT MARKING, TYP. B LEGEND

- 1 6″ SOLID (WHITE)
- 2 24″ STOP BAR (WHITE)
- 3 6″ CROSSWALKS (WHITE)
- 4 LETTERS & SYMBOLS
- 5 12″ DIAGONAL (WHITE)

REVISIONS	
NAME	DATE

ILLINOIS DEPARTMENT OF TRANSPORTATION

FAS ROUTE 723
PLAN SHEET 1 OF 4
(PART "B")

SCALE: VERT. HORIZ.
DATE
DRAWN BY
CHECKED BY

PLOT DATE = Jan-22-2009 01:44:24PM
FILE NAME = c:\pw_work\PWIDOT\LAUGHLINRL\dms24286\72795-sht-plan_Spruce.dgn
PLOT SCALE = 42.0000 ' / IN.
USER NAME = laughlrl