CONTRACT NO. 72923

F.A.P. RTE.	SECTION	COUNTY	TOTAL SHEETS	SHEET NO.
753	128RS-3, 139RS-3	MORGAN	137	69
STA. 93+00.00				
FED. ROAD DIST. NO.	ILLINOIS	FED. AID PROJECT		

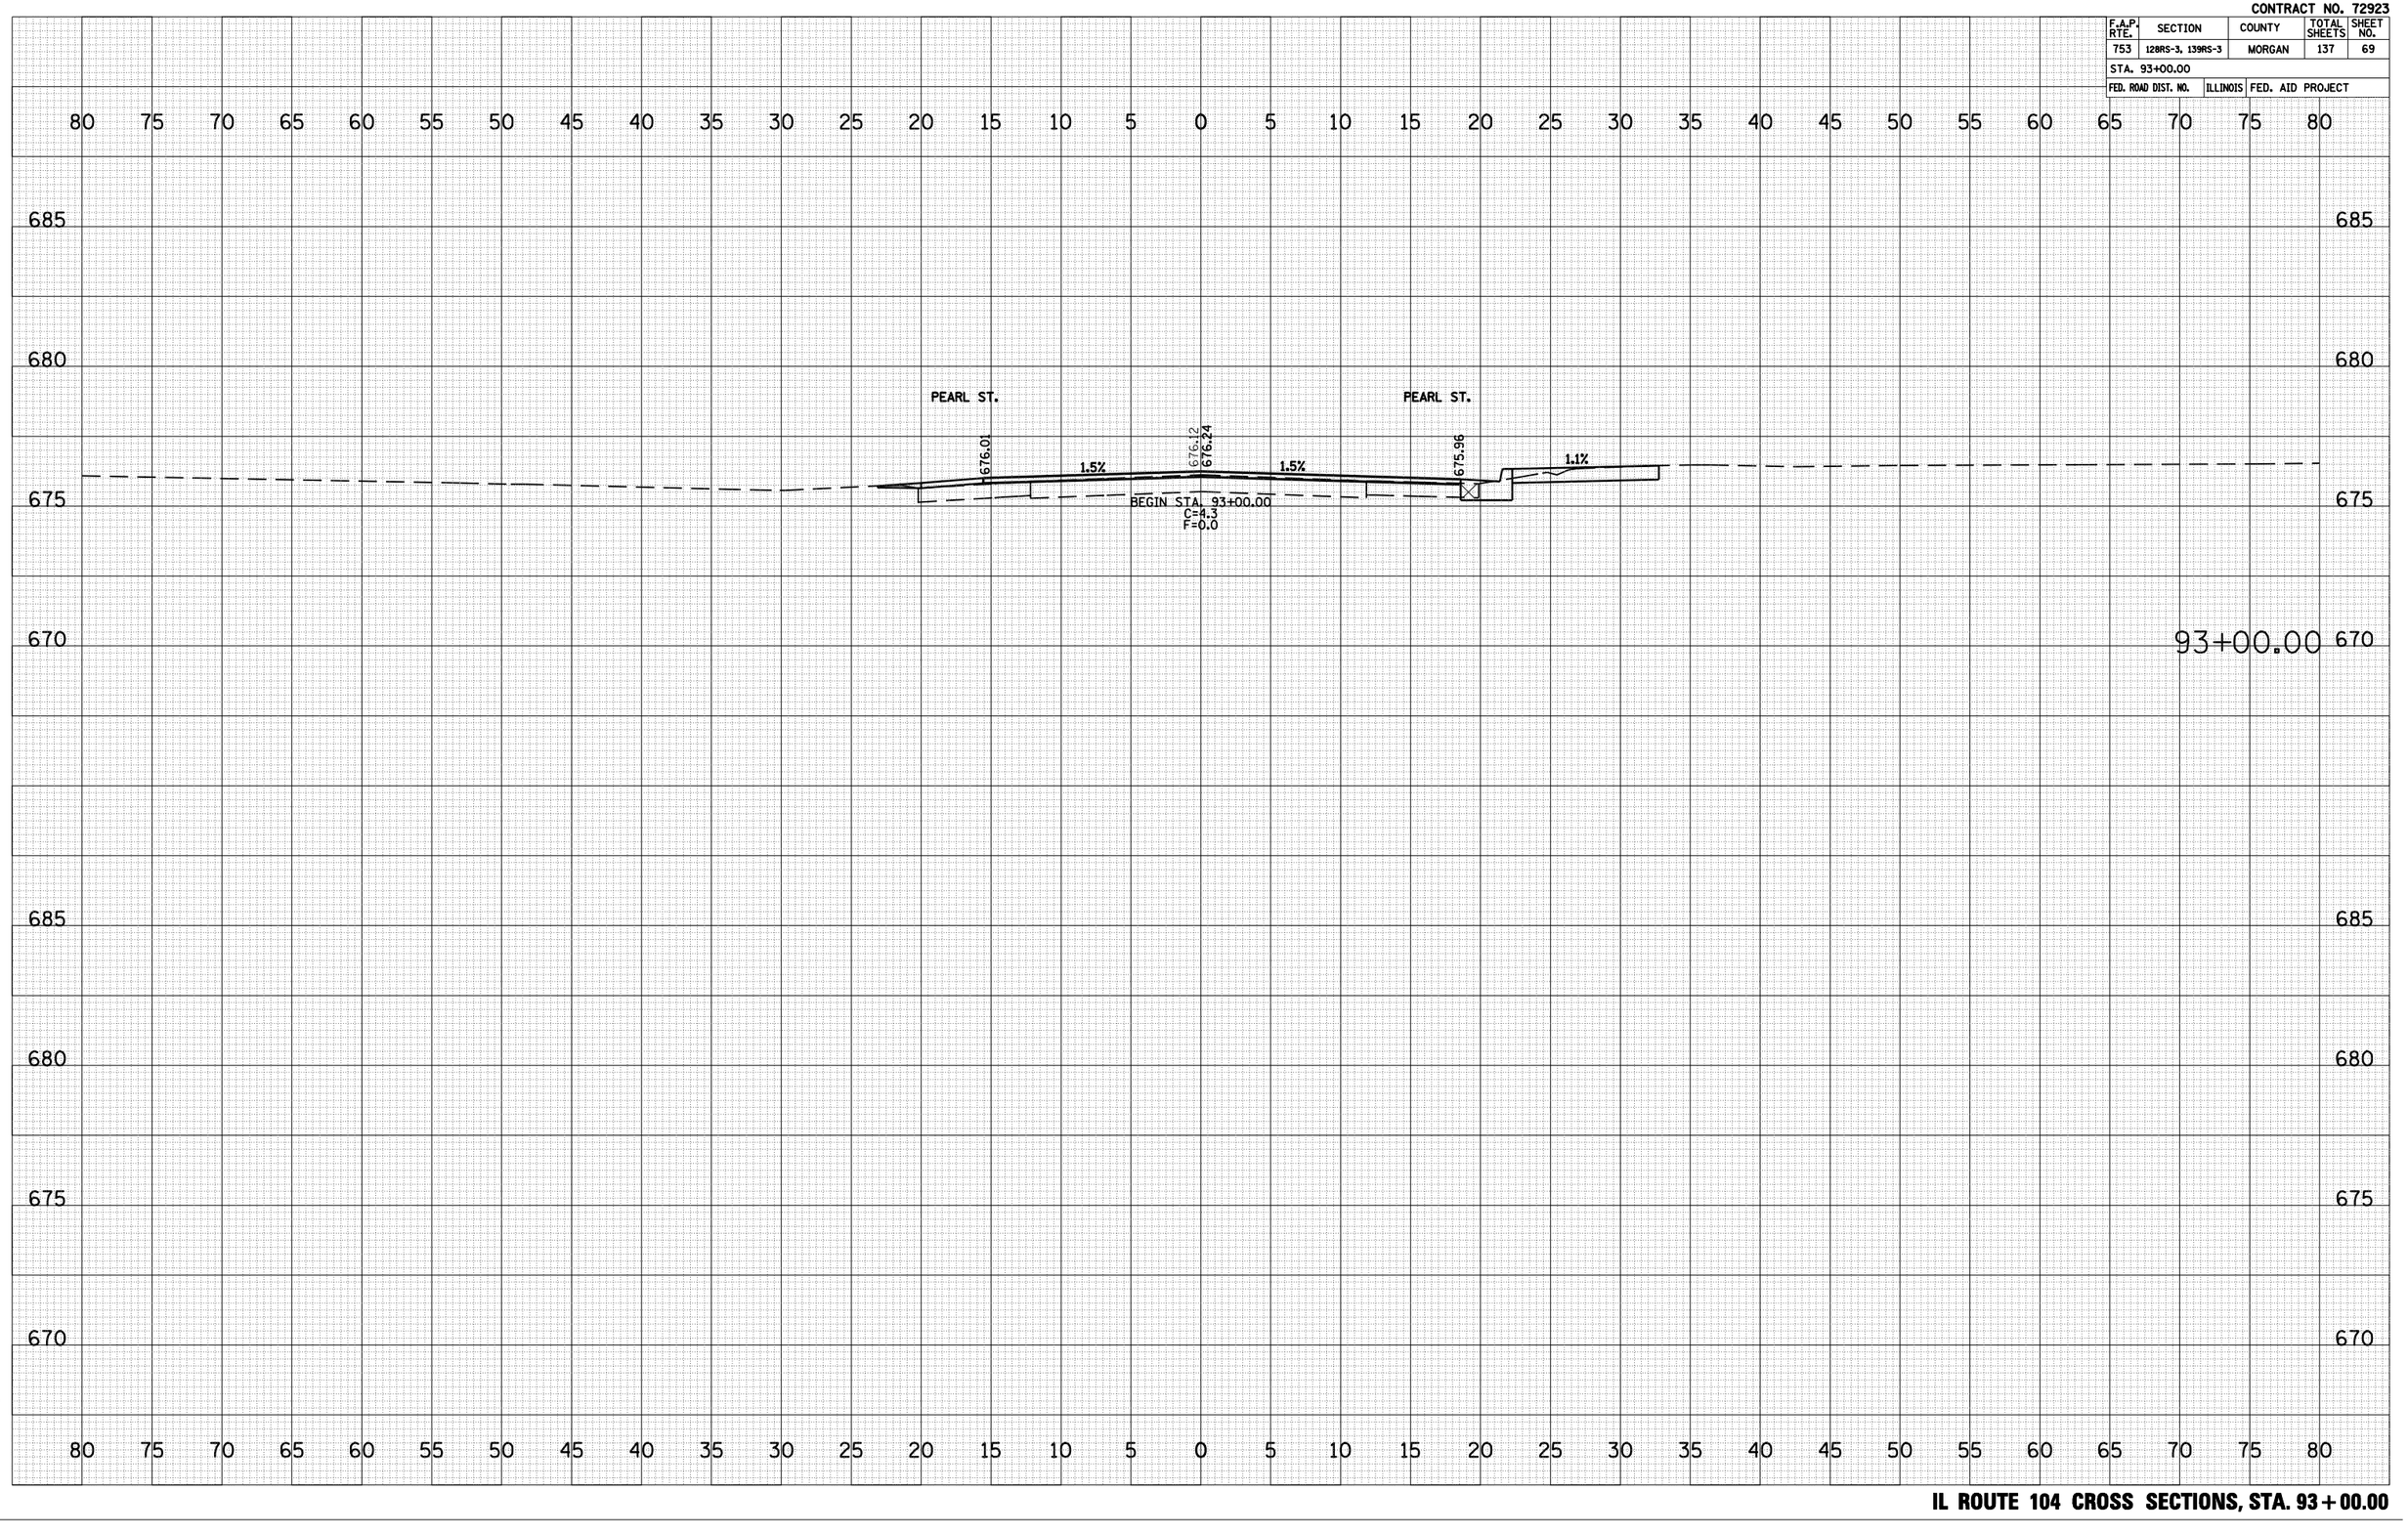

FINAL SURVEY — NOTE BOOK — NO. — SURVEYED — PLOTTED — TYPED — AREAS — AREAS CHECKED — BY — DATE

ORIGINAL SURVEY — SURVEYED — PLOTTED — TYPED — AREAS — AREAS CHECKED — BY — DATE

PLOT DATE = Jan-16-2009 09:58:06AM
FILE NAME = S:\CADD\72923 D7985478\U6547874\Geopak\Survey\Hutchison\Hutchison_Final\xsheet_38.dgn
PLOT SCALE = 10.5882 ' / IN.
USER NAME = laughlrv1

IL ROUTE 104 CROSS SECTIONS, STA. 93+00.00