CONTRACT NO. 72923

F.A.P. RTE.	SECTION	COUNTY	TOTAL SHEETS	SHEET NO.
753	128RS-3, 139RS-3	MORGAN	137	91
STA. 106+75.60 TO STA. 107+00.00				
FED. ROAD DIST. NO.	ILLINOIS	FED. AID PROJECT		

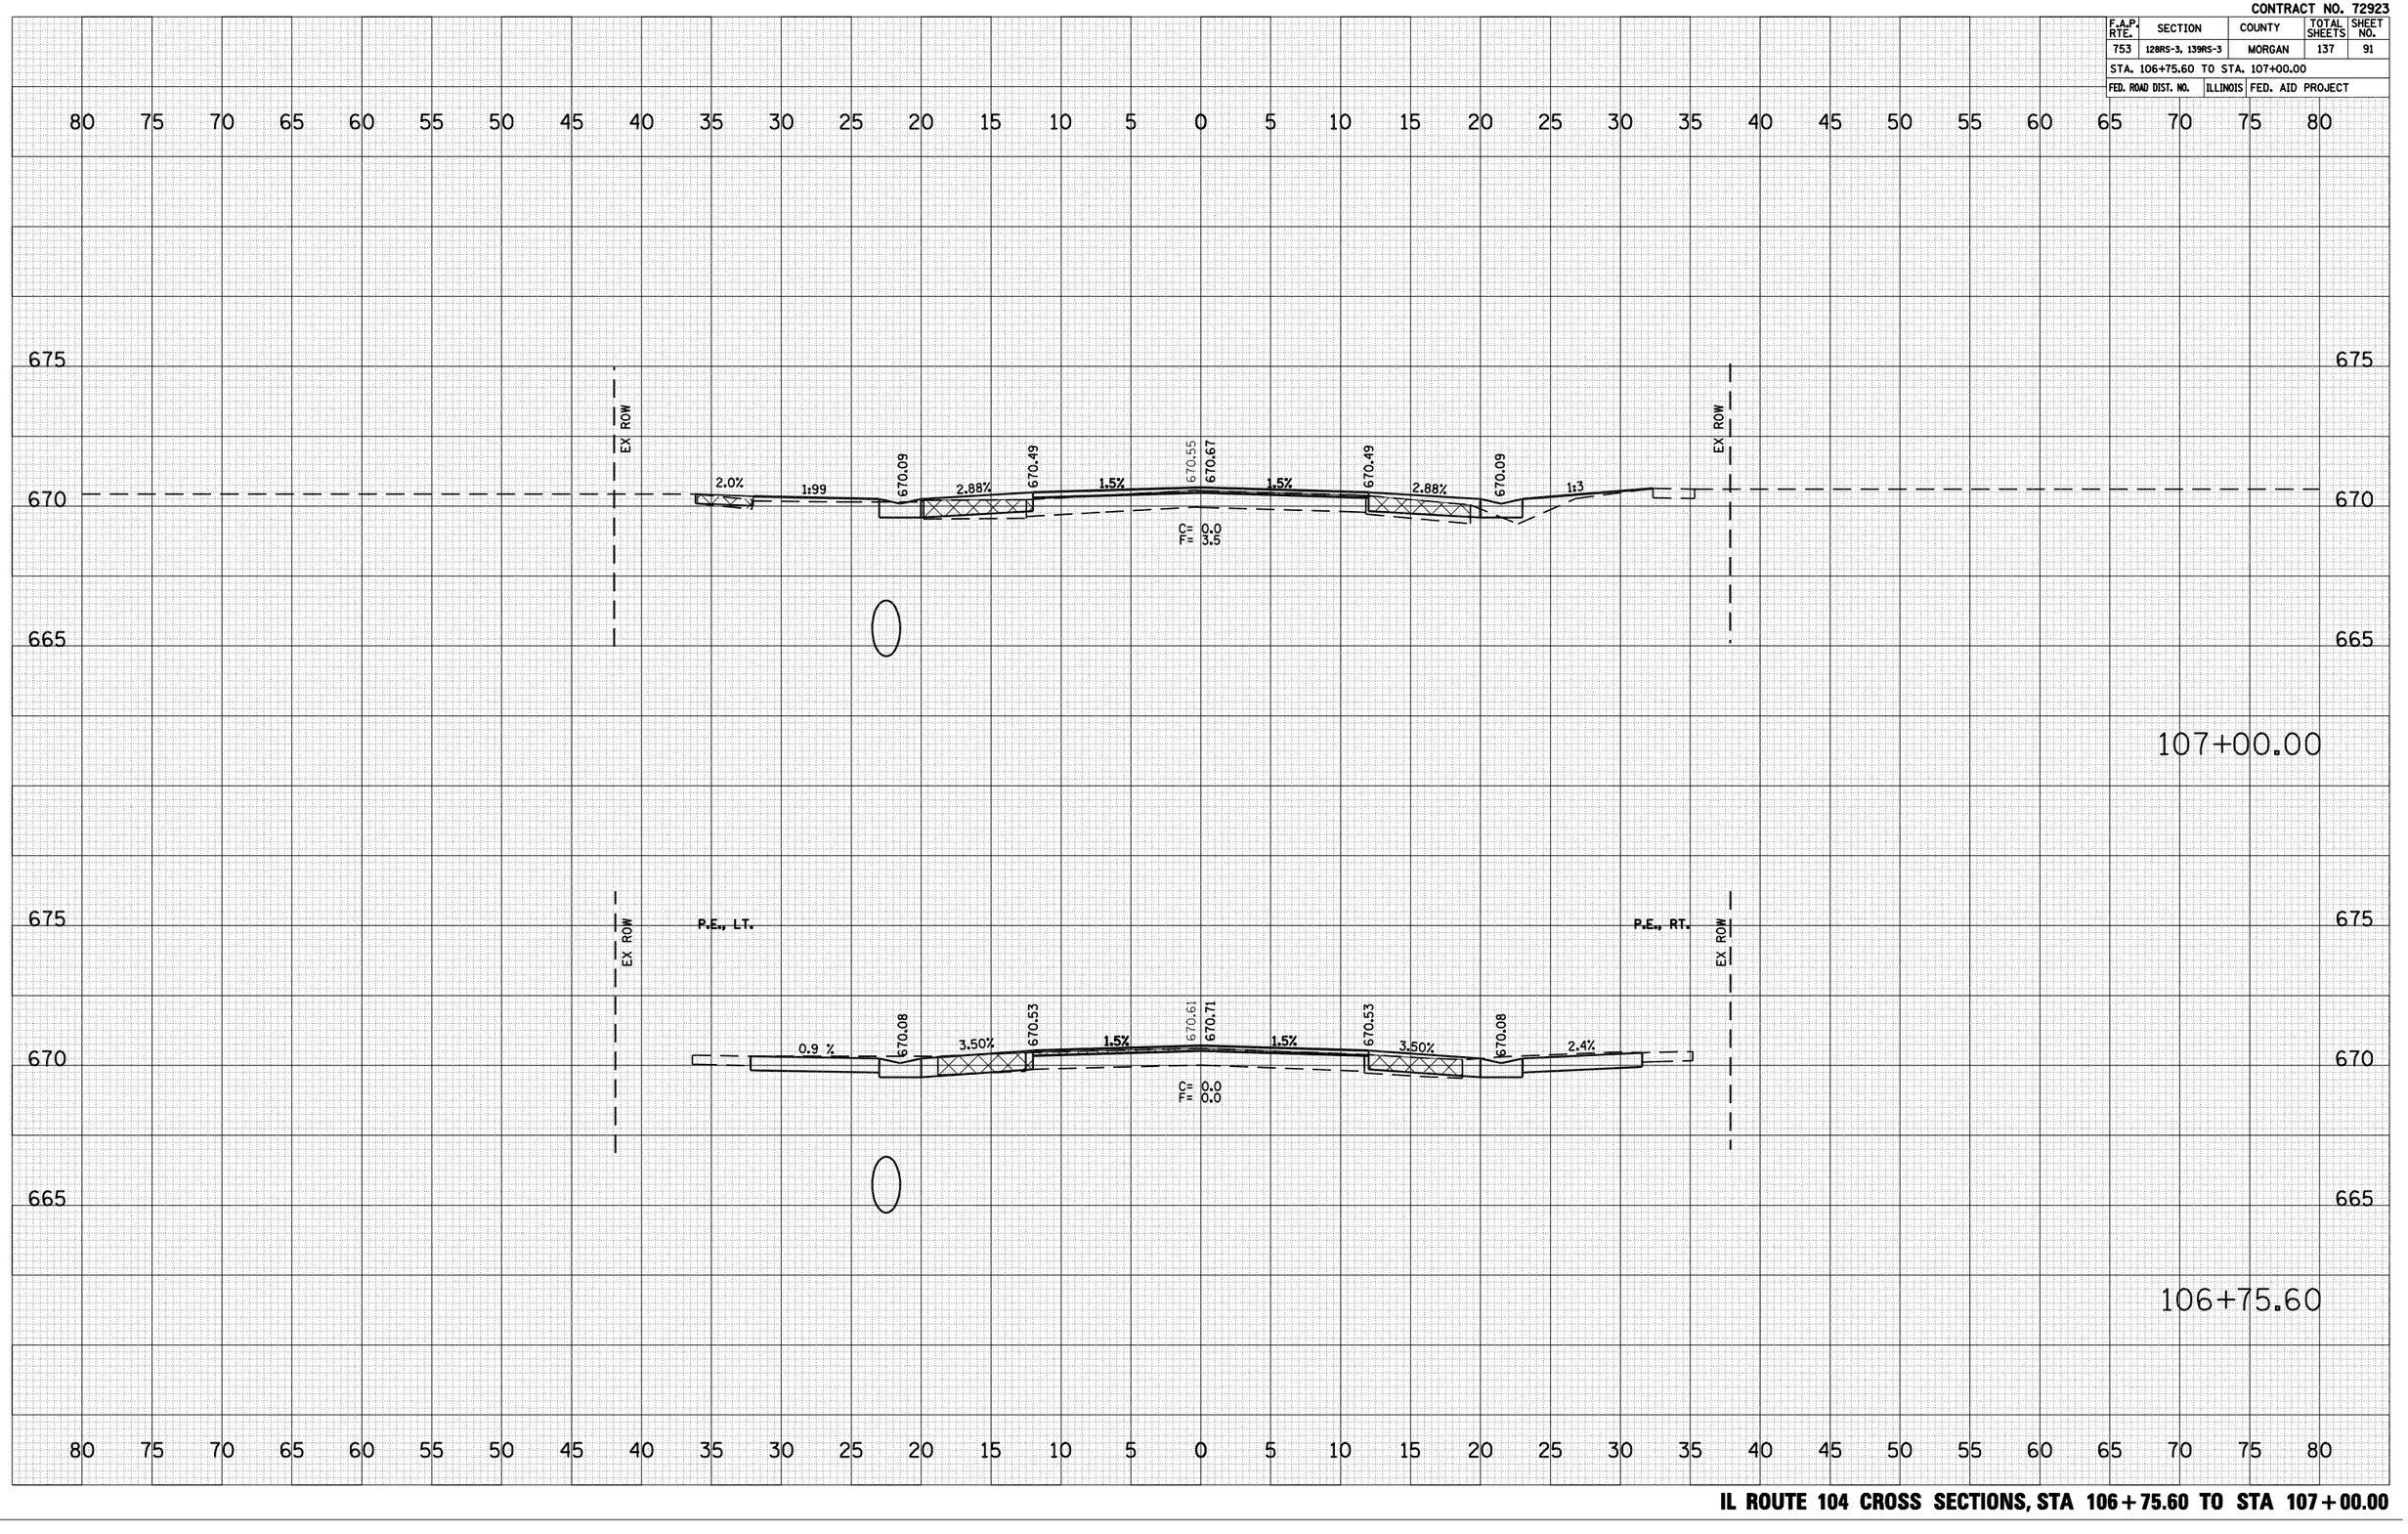

IL ROUTE 104 CROSS SECTIONS, STA 106+75.60 TO STA 107+00.00

FINAL SURVEY — NOTE BOOK — NO. — SURVEYED — PLOTTED — TRIANGULATE — AREAS — AREAS CHECKED — BY — DATE

ORIGINAL SURVEY — SURVEYED — PLOTTED — TRIANGULATE — AREAS — AREAS CHECKED — BY — DATE

PLOT DATE = Jan-16-2009 8:52:27AM
FILE NAME = S:\CADD\72923 07985478\Hutchison\Hutchison_Final\xsheet_3R.dgn
PLOT SCALE = 10.5882 ' / IN.
USER NAME = laughlnr1