CONTRACT NO. 72923

F.A.P. RTE.	SECTION	COUNTY	TOTAL SHEETS	SHEET NO.
753	128RS-3, 139RS-3	MORGAN	137	121
STA. 117+50.00				
FED. ROAD DIST. NO.	ILLINOIS	FED. AID PROJECT		

80 75 70 65 60 55 50 45 40 35 30 25 20 15 10 5 0 5 10 15 20 25 30 35 40 45 50 55 60 65 70 75 80

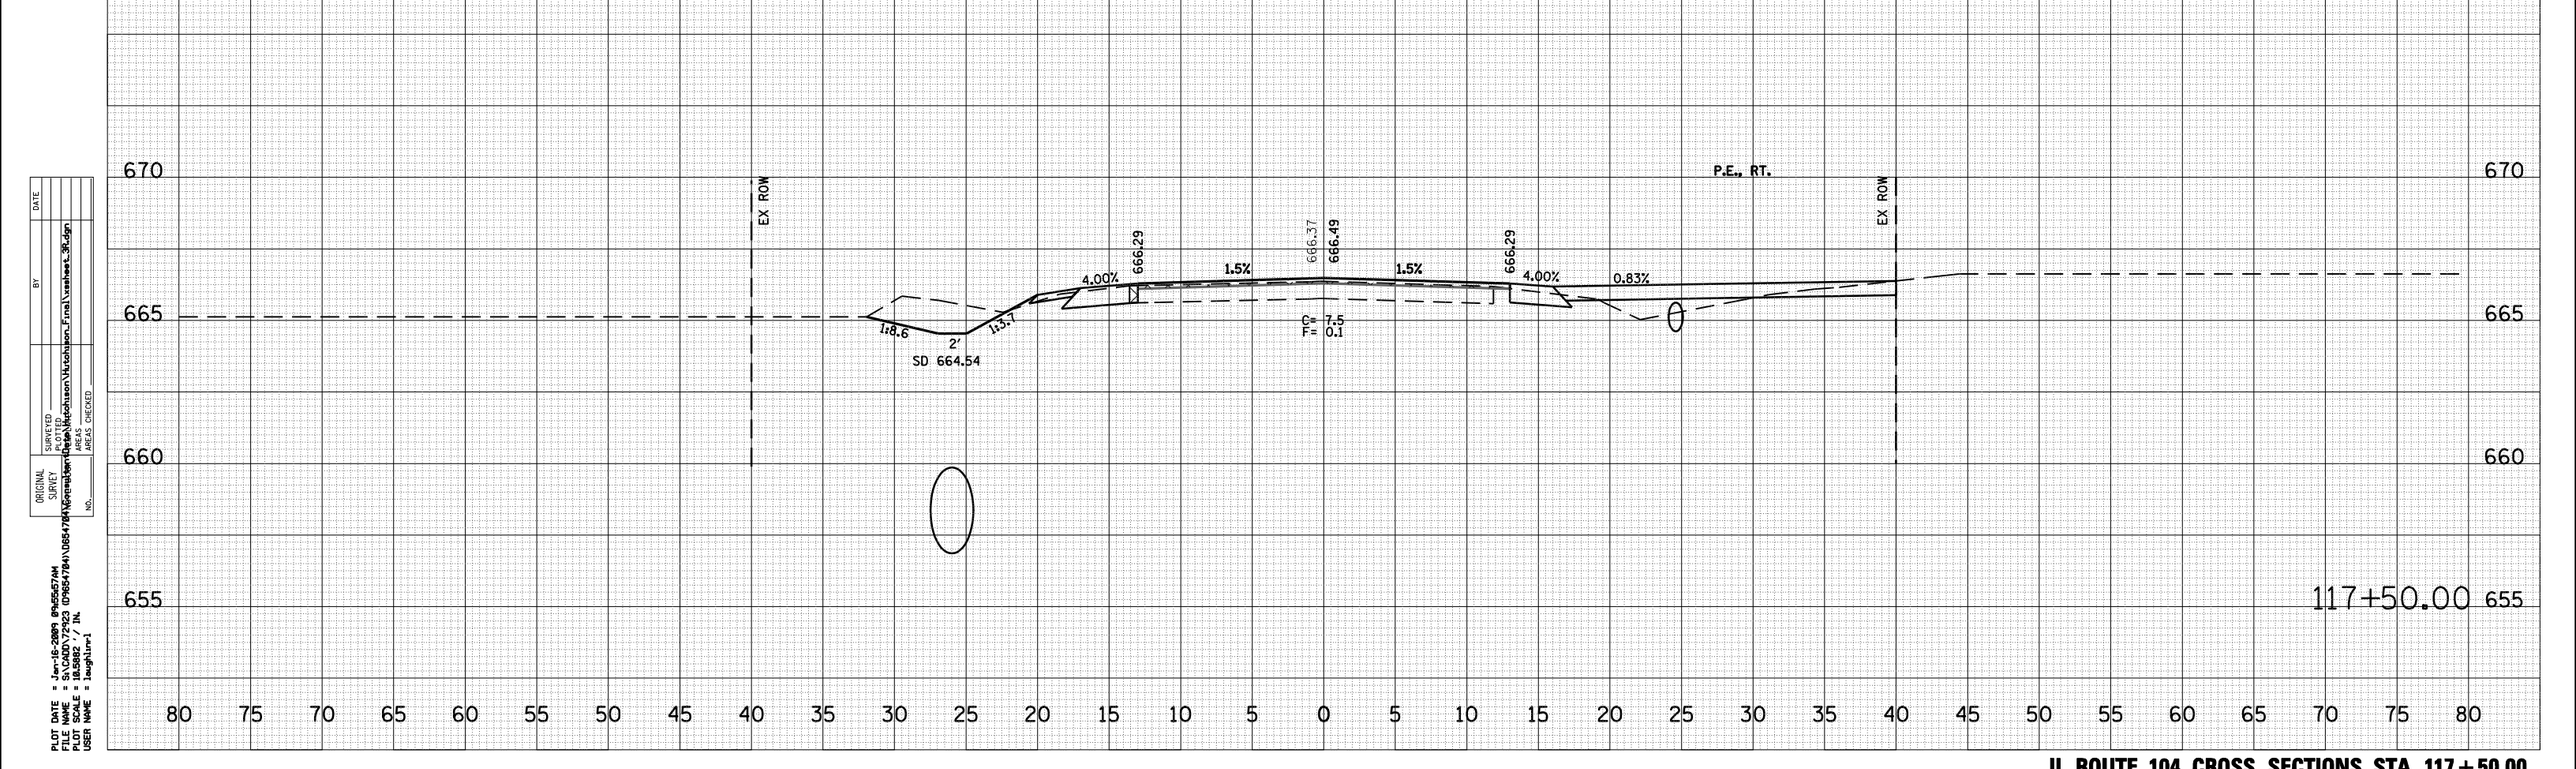

FINAL SURVEY
NOTE BOOK
NO.
SURVEYED
PLOTTED
TRIANGULATE
AREAS
AREAS CHECKED
BY
DATE

ORIGINAL SURVEY
SURVEYED
PLOTTED
TRIANGULATE
AREAS
AREAS CHECKED
BY
DATE

PLOT DATE = Jan-16-2009 8:55:57AM
FILE NAME = S:\CADD\72923 D\985478\Hutchison\Hutchison_Final\xsheet_36.dgn
PLOT SCALE = 10.5882 ' / IN.
USER NAME = laughlin-1

IL ROUTE 104 CROSS SECTIONS, STA 117+50.00