CONTRACT NO. 72923

F.A.P. RTE.	SECTION	COUNTY	TOTAL SHEETS	SHEET NO.
753	128RS-3, 139RS-3	MORGAN	137	126
STA. 119+50.00 TO STA. 120+00.00				
FED. ROAD DIST. NO.	ILLINOIS	FED. AID PROJECT		

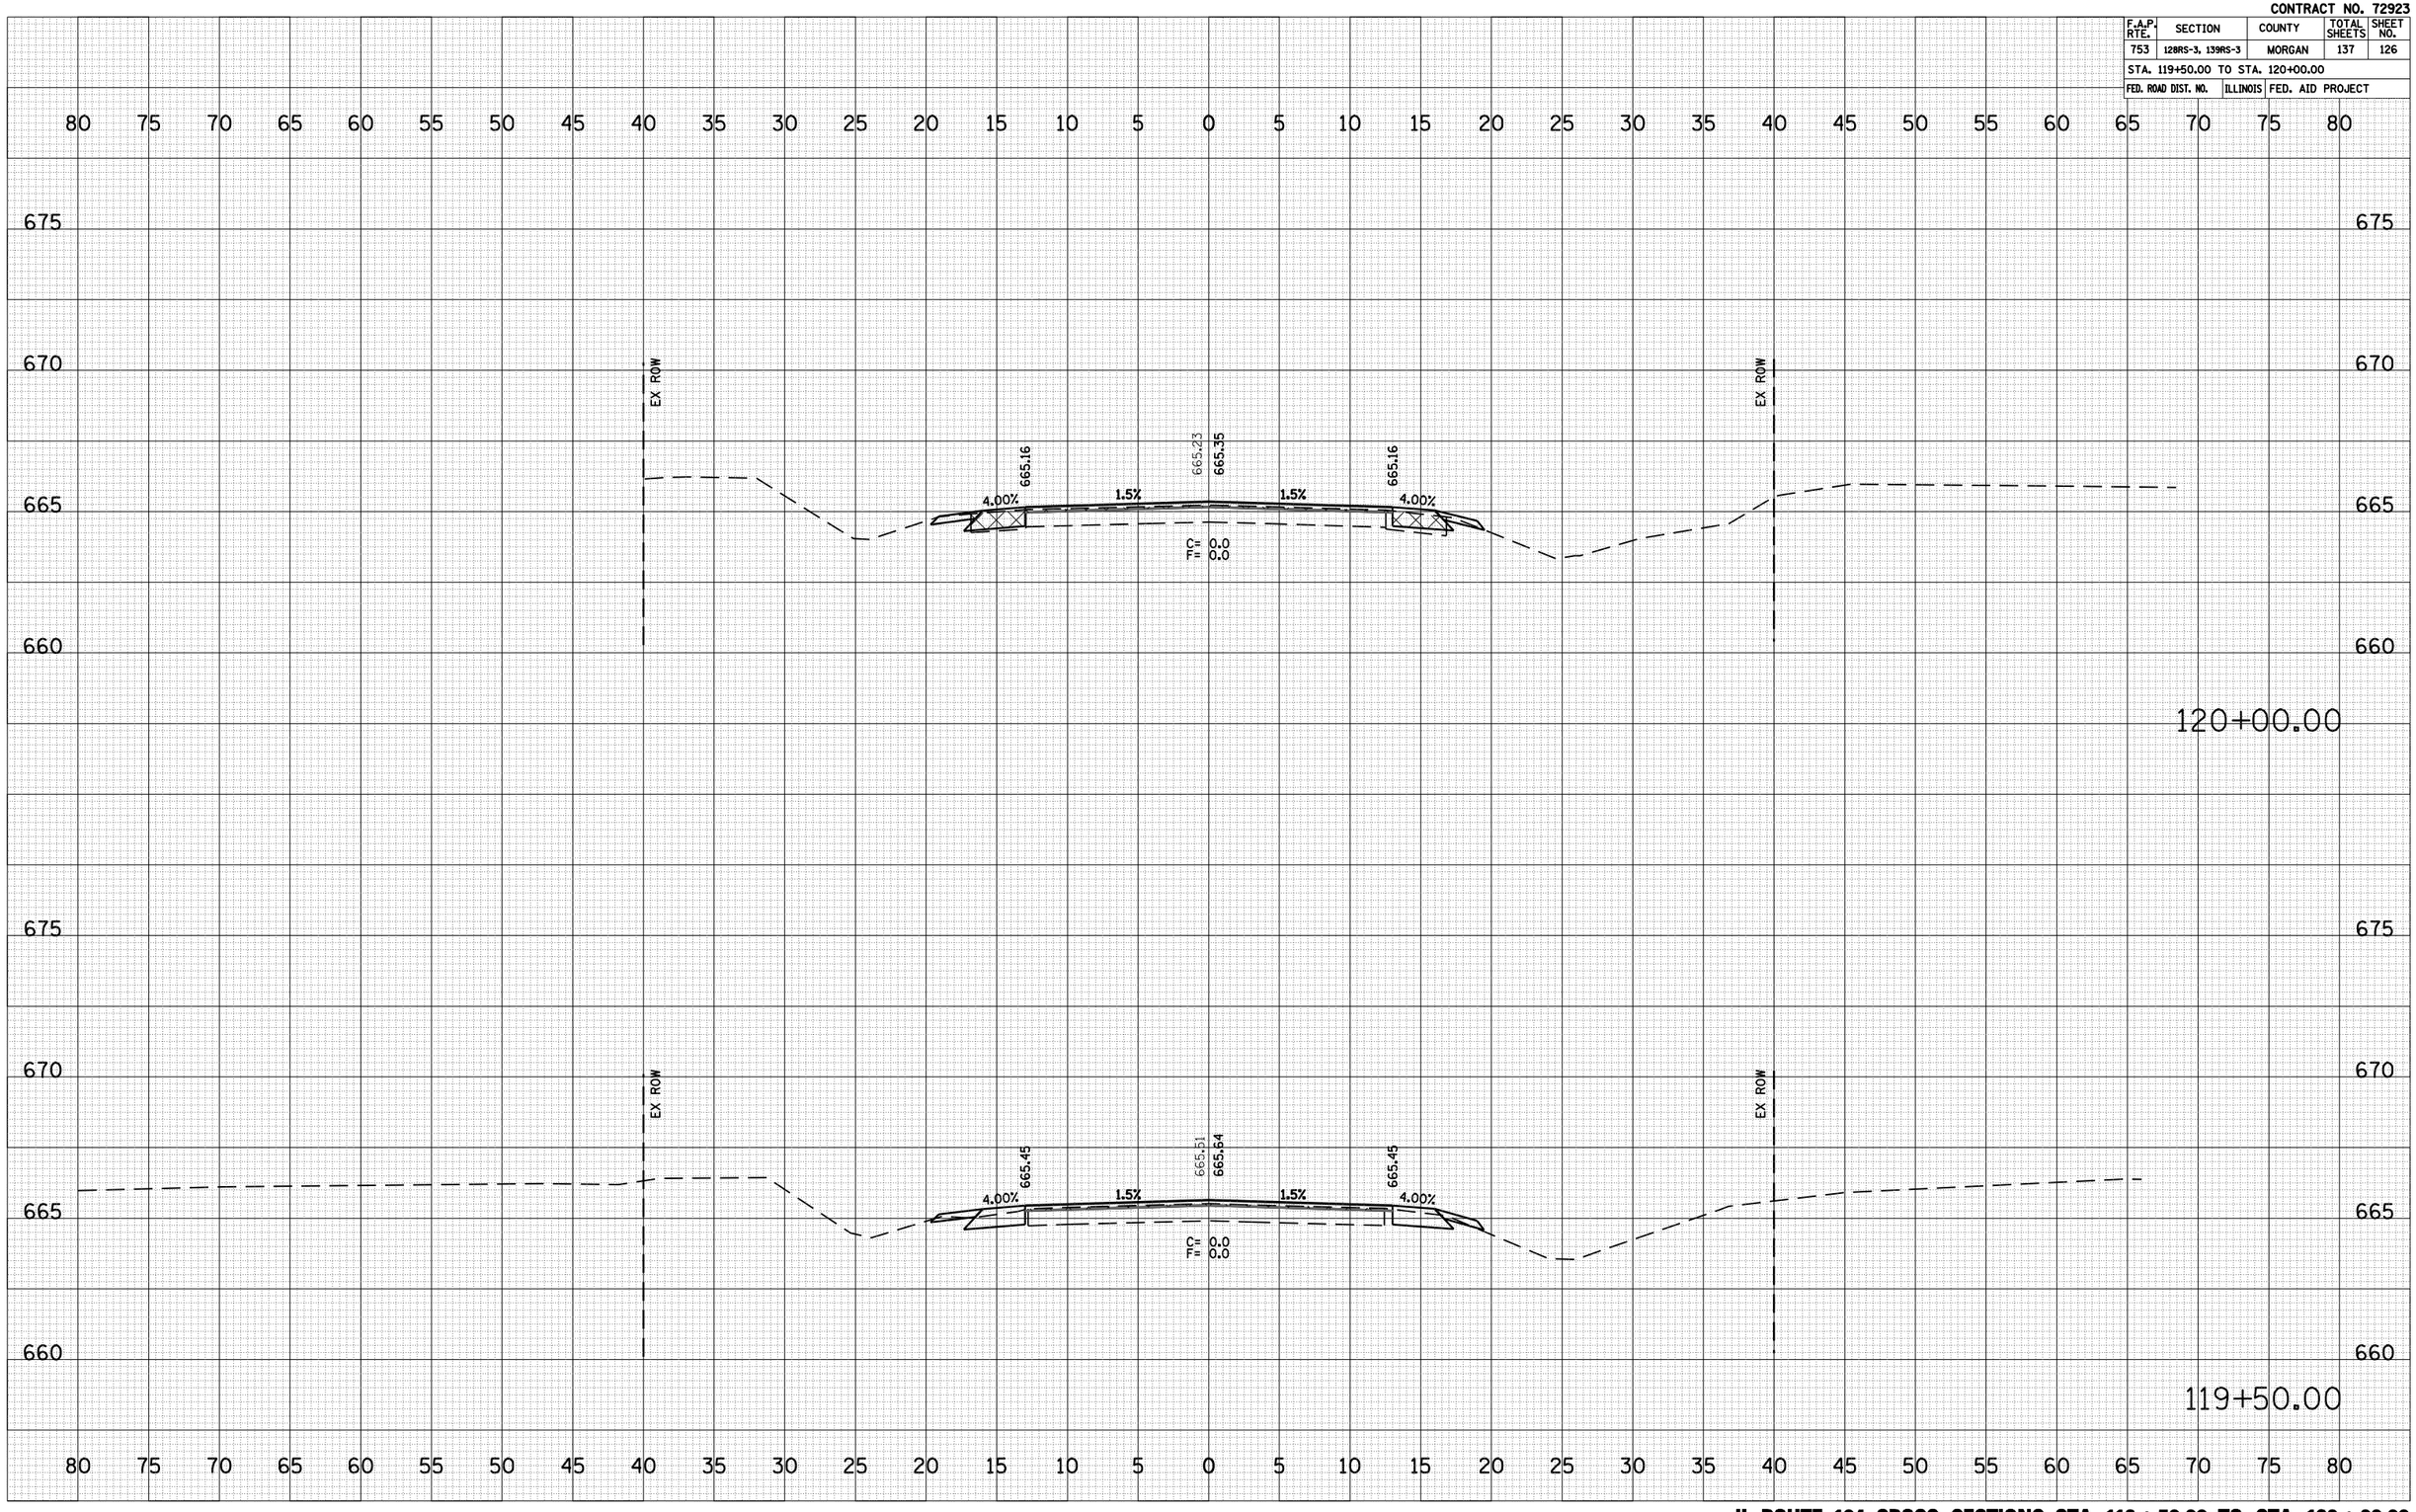

FINAL SURVEY — NOTE BOOK — NO. — BY — DATE
SURVEYED — PLOTTED — TRANSLATE — AREAS — AREAS CHECKED

ORIGINAL SURVEY — SURVEYED — PLOTTED — TRANSLATE — AREAS — AREAS CHECKED — BY — DATE — NO.

PLOT DATE = Jan-16-2009 09:56:29AM
FILE NAME = S:\CADD\72923 D9854784\D8547841\Roadway\Sections\Hutchison\Hutchison_Final\xsheet_36.dgn
PLOT SCALE = 10.5882 ' / IN.
USER NAME = laughlrv1

IL ROUTE 104 CROSS SECTIONS, STA 119+50.00 TO STA 120+00.00