CONTRACT NO. 72923

F.A.P. RTE.	SECTION	COUNTY	TOTAL SHEETS	SHEET NO.
753	128RS-3, 139RS-3	MORGAN	137	136
STA. 7+50.00	TO STA. 8+50.00			
FED. ROAD DIST. NO.	ILLINOIS	FED. AID PROJECT		

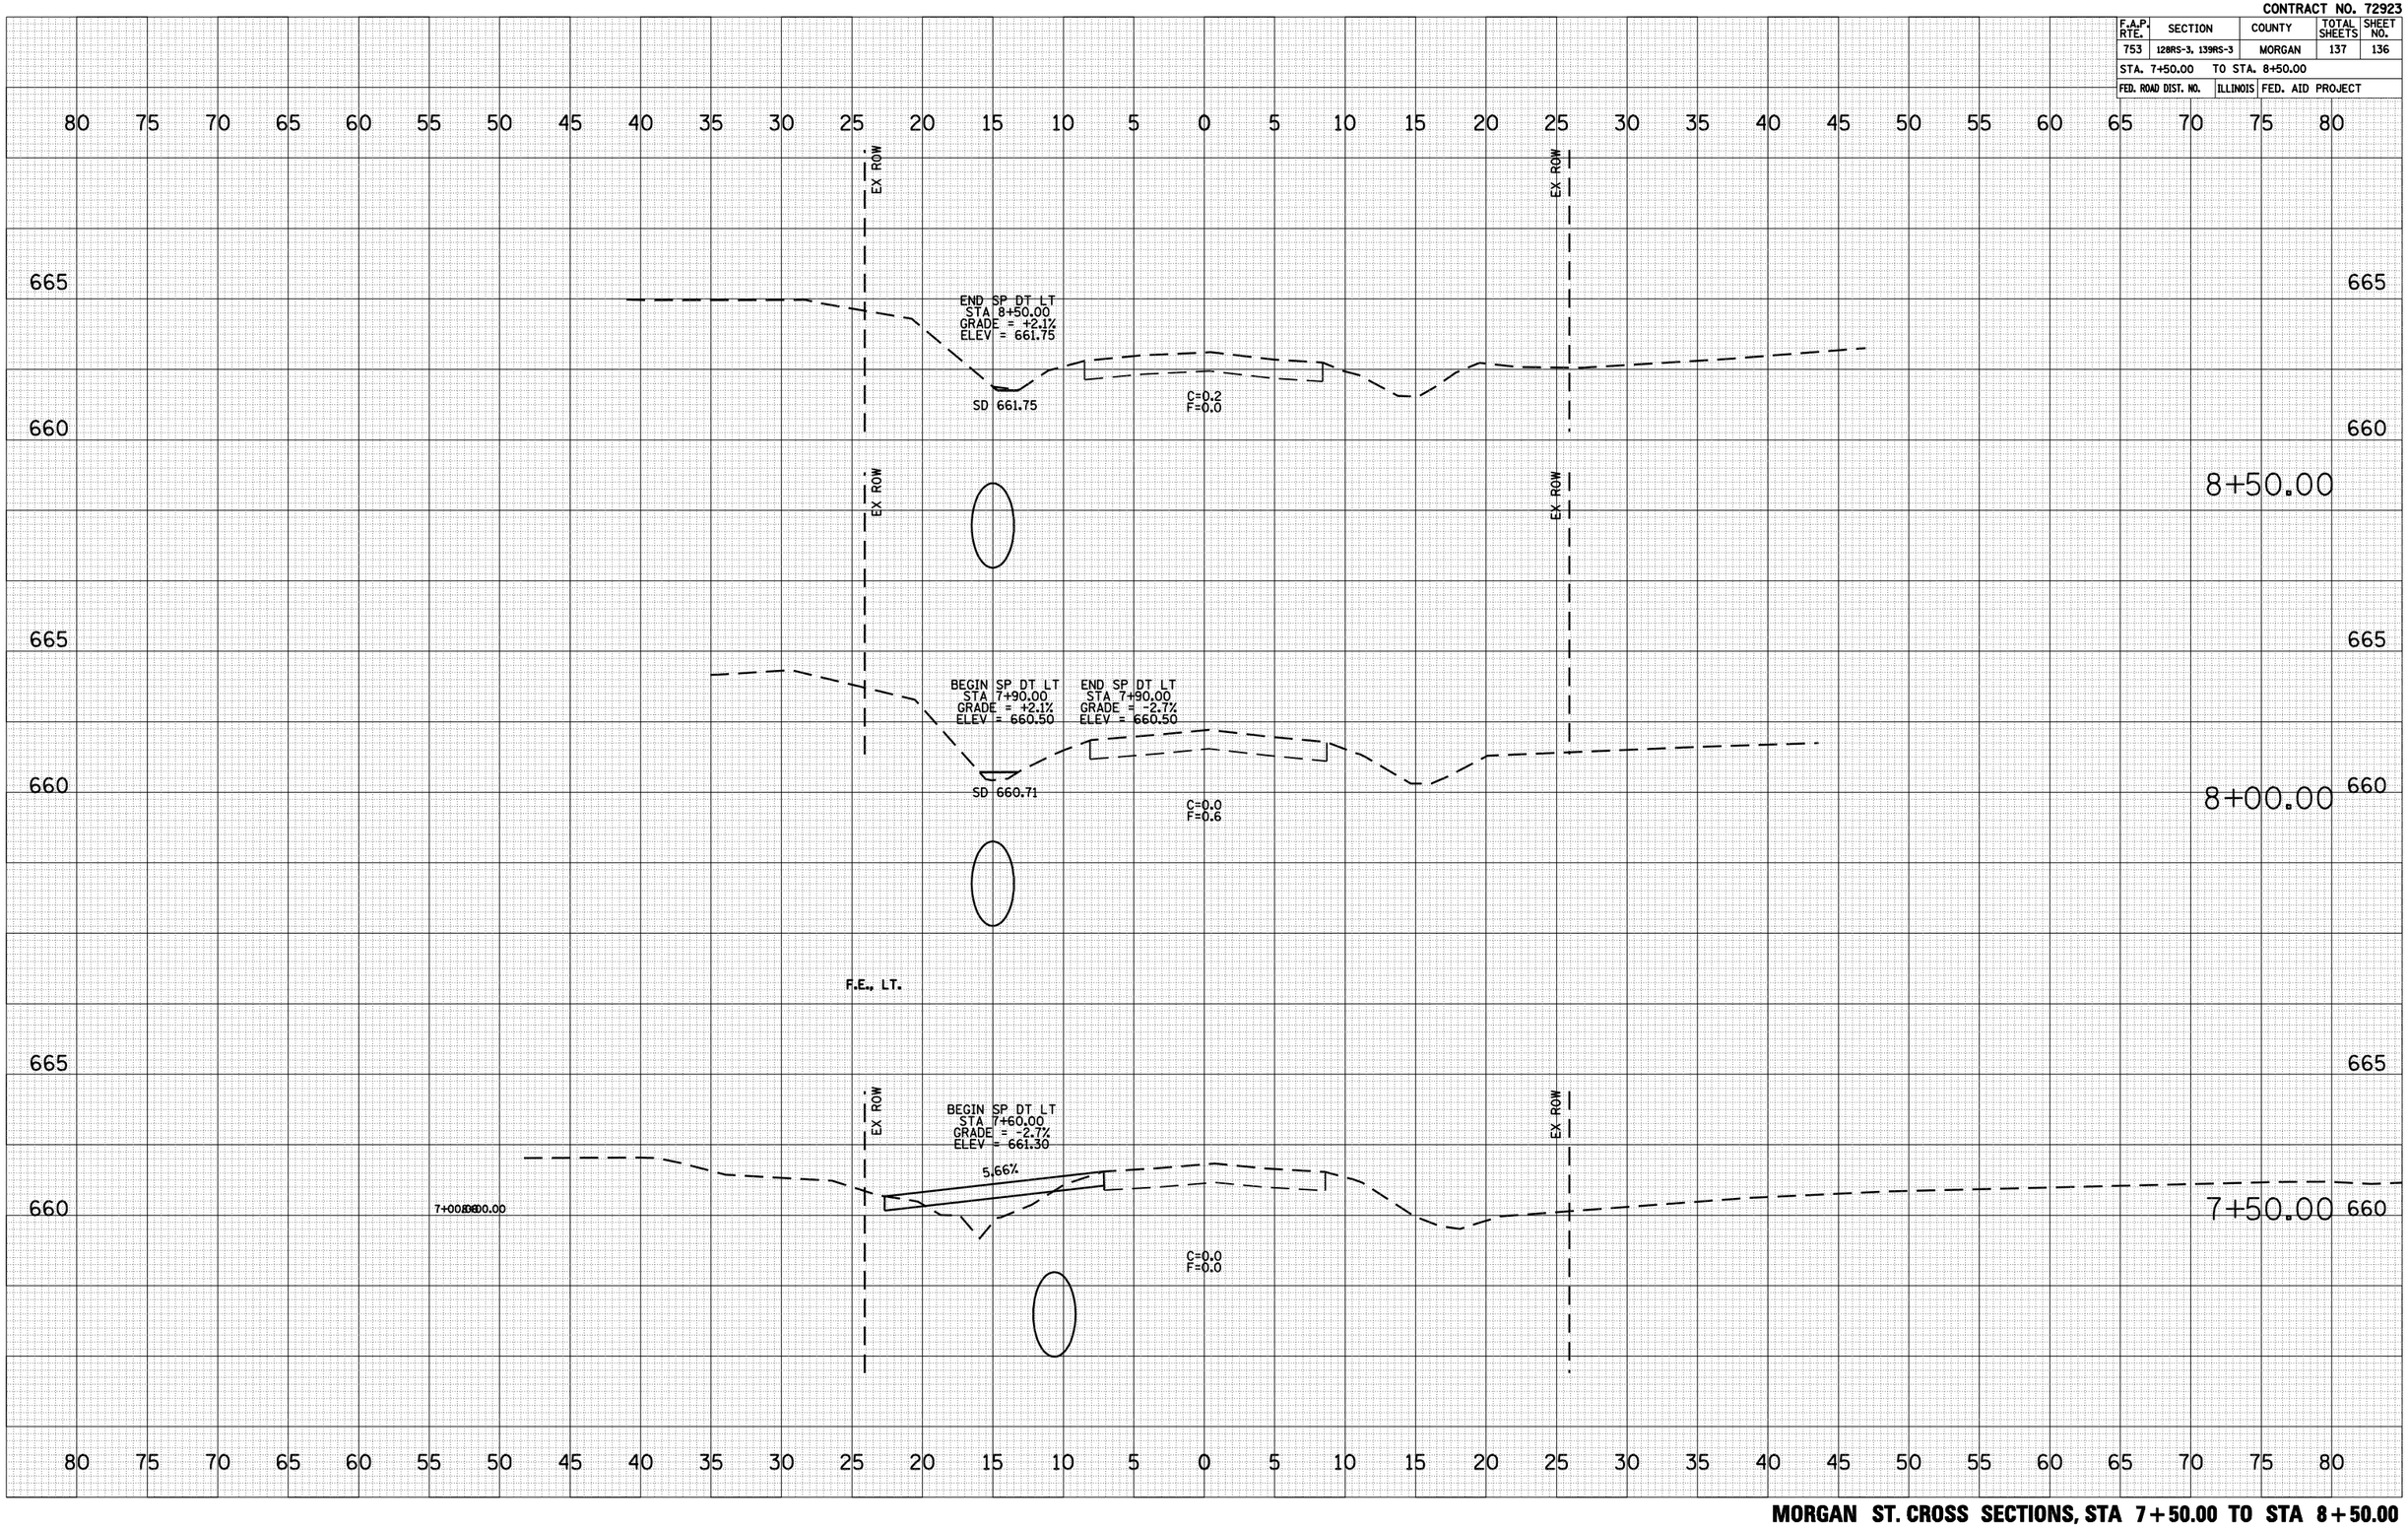

FINAL SURVEY	BY	DATE
SURVEYED		
PLOTTED		
TRAVERSE		
AREAS		
AREAS CHECKED		
NOTE BOOK NO.		

ORIGINAL SURVEY	BY	DATE
SURVEYED		
PLOTTED		
TRAVERSE		
AREAS		
AREAS CHECKED		

PLOT DATE = Jan-16-2009 09:57:12AM
FILE NAME = S:\CADD\72923 (D9854784)\D9854784\Keyed\Hutchison\Victohison_Final\xsheet_Morgan.dgn
PLOT SCALE = 10.5882 ' / IN.
USER NAME = laughlin1

MORGAN ST. CROSS SECTIONS, STA 7+50.00 TO STA 8+50.00