CONTRACT NO. 72923

F.A.P. RTE.	SECTION	COUNTY	TOTAL SHEETS	SHEET NO.
753	128RS-3, 139RS-3	MORGAN	137	137
STA. 8+79.48	TO STA. 9+50.00			
FED. ROAD DIST. NO.	ILLINOIS	FED. AID PROJECT		

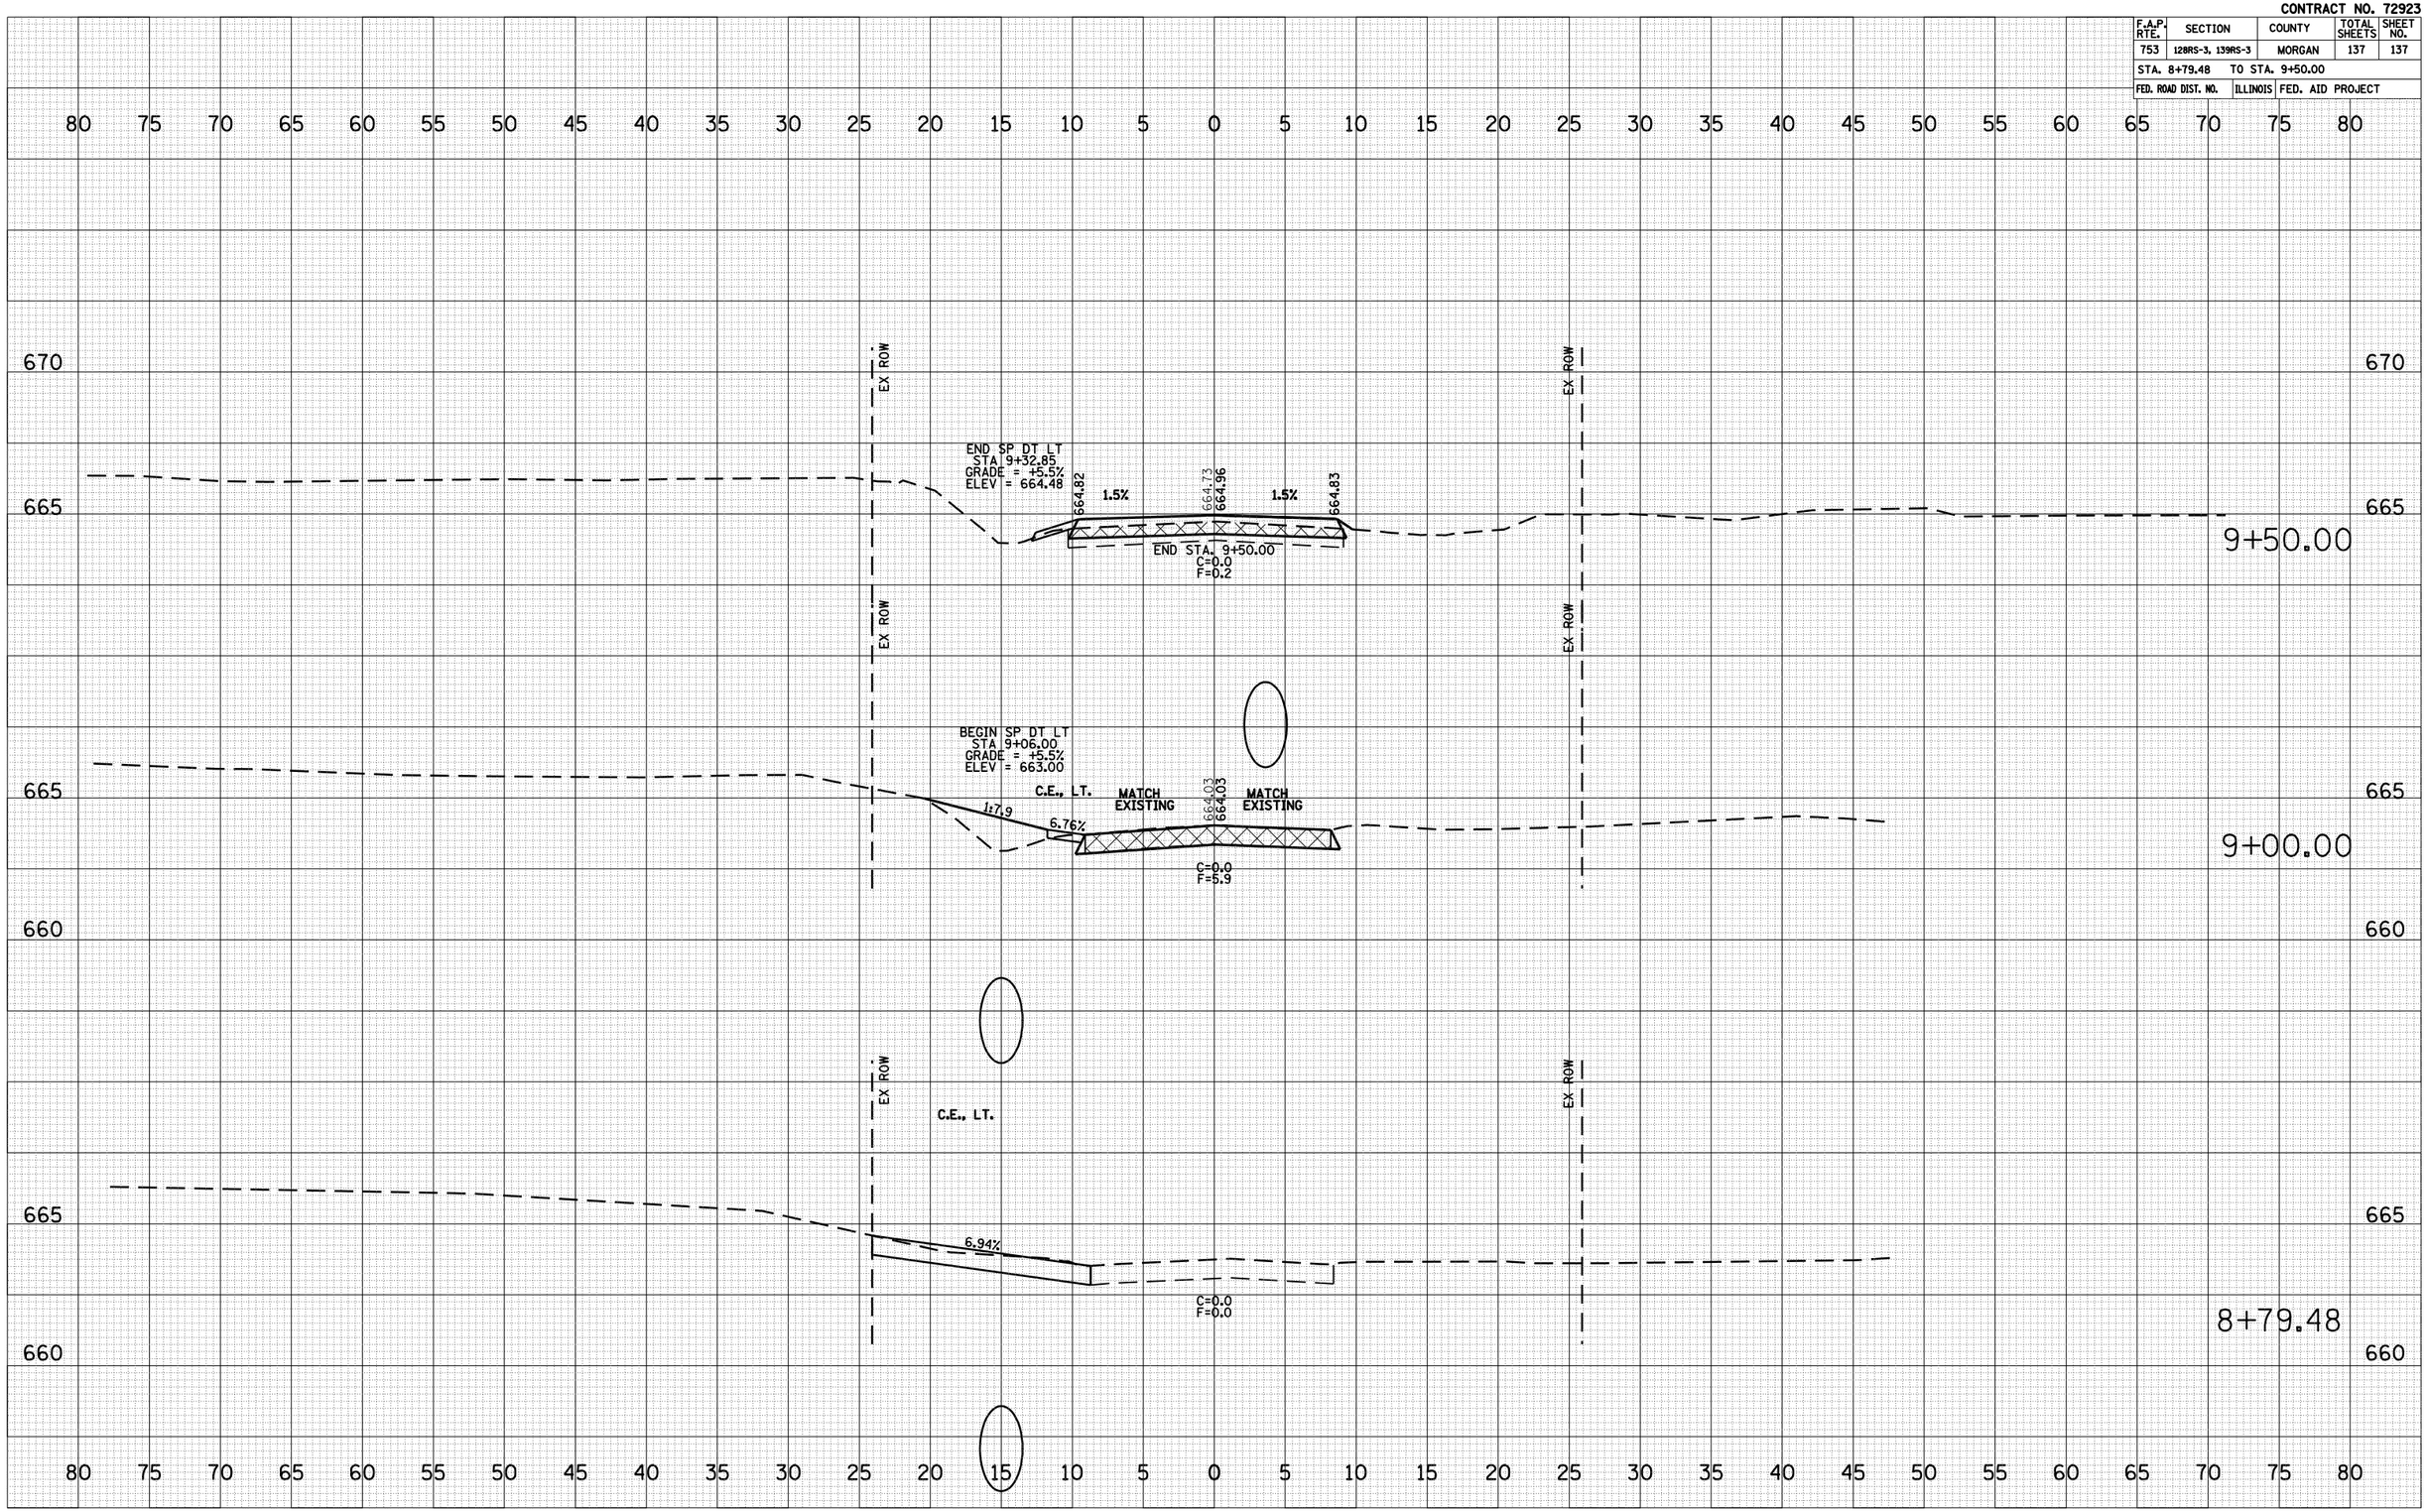

MORGAN ST. CROSS SECTIONS, STA 8+79.48 TO STA 9+50.00

FINAL SURVEY	BY	DATE
SURVEYED		
PLOTTED		
TRAVERSE PLATE		
NOTE BOOK	AREAS	
NO.	AREAS CHECKED	

ORIGINAL SURVEY	BY	DATE
SURVEYED		
PLOTTED		
TRAVERSE PLATE		
NOTE BOOK	AREAS	
NO.	AREAS CHECKED	

PLOT DATE = Jan-16-2009 89657144M
FILE NAME = S:\CADD\72923 (D96547844)\D654784N\Georgia\Section\Hutchison\Hutchison_Final\xsheet_Morgan.dgn
PLOT SCALE = 18.5882 ' / IN.
USER NAME = laughlin-i