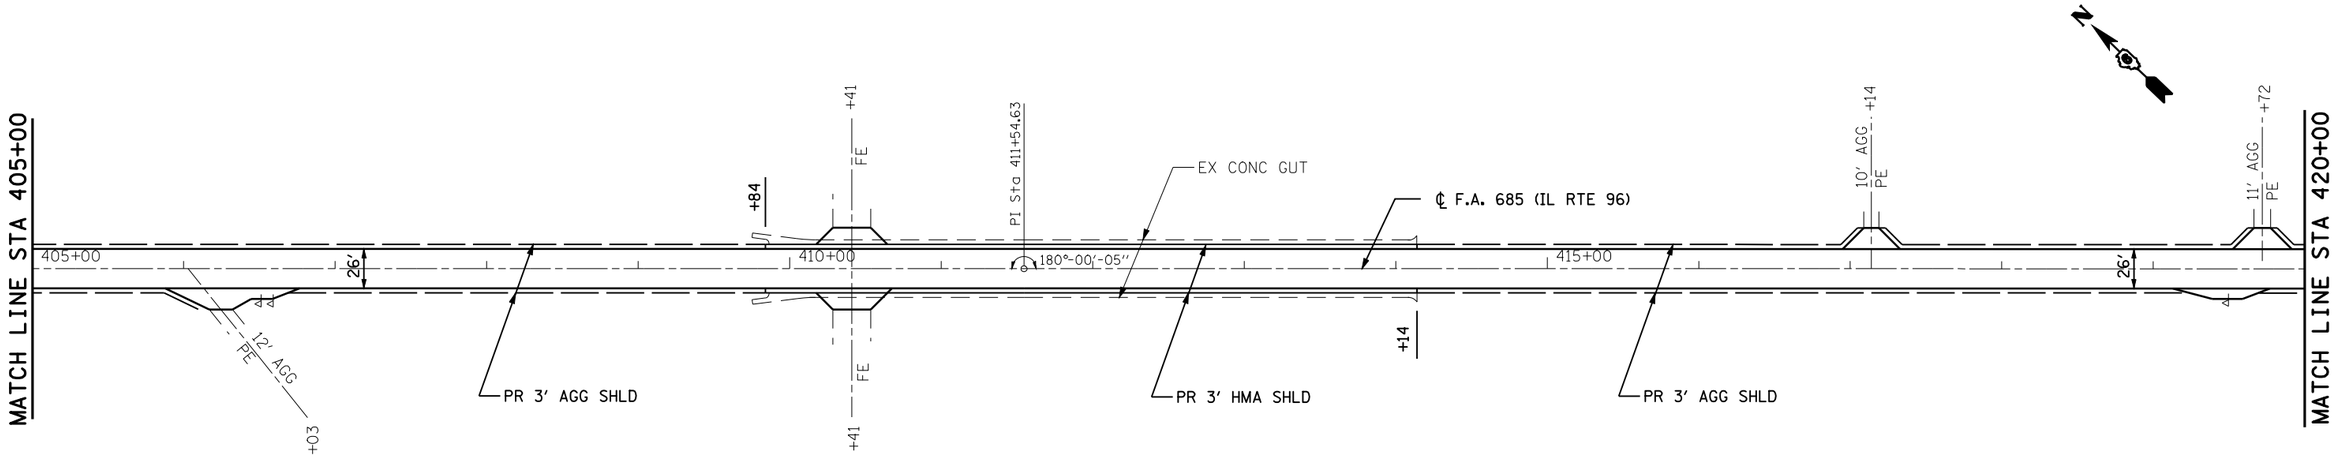

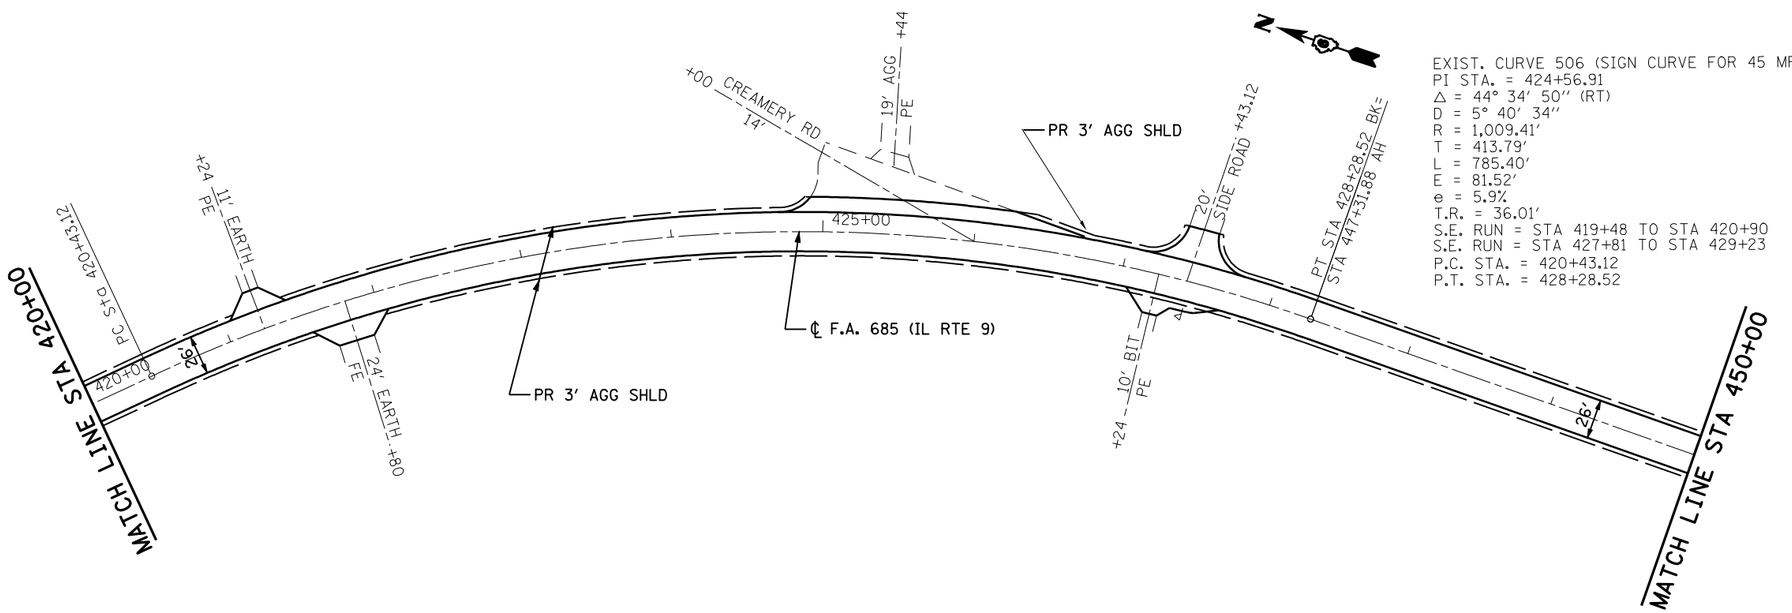

FILE NAME = $FILEABBREV$	USER NAME = laughlinrl	DESIGNED - MJS	REVISED -
		DRAWN - GEW	REVISED -
THE UPCHURCH GROUP, INC.	PLOT SCALE = 100.000 ' / IN.	CHECKED -	REVISED -
	PLOT DATE = Feb-06-2009 ~~13:45 PM~~	DATE - FEB 2008	REVISED -

STATE OF ILLINOIS
DEPARTMENT OF TRANSPORTATION

ALIGNMENT SCHEMATIC
ILLINOIS ROUTE 9 DALLAS CITY TO LA HARPE

SCALE: | SHEET NO. OF SHEETS | STA. 405+00 TO STA. 450+00

F.A.P RTE.	SECTION	COUNTY	TOTAL SHEETS	SHEET NO.
685	D-6 Resurfacing 2011-1	Hancock	44	19
		CONTRACT NO. 72983		
FED. ROAD DIST. NO. 5	ILLINOIS	FED. AID PROJECT		