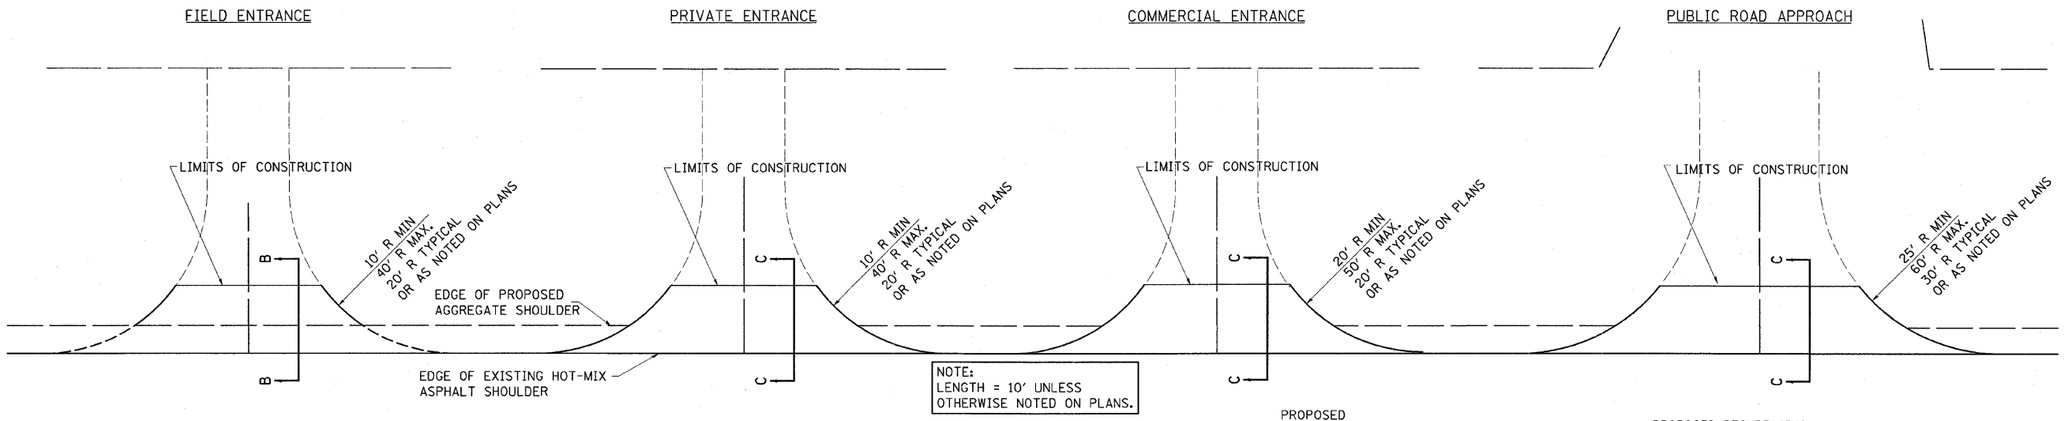

NOTE:
LENGTH = 10' UNLESS OTHERWISE NOTED ON PLANS.

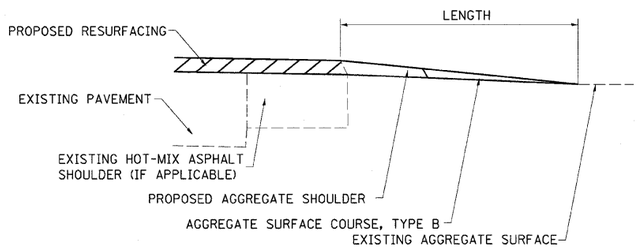

SECTION B-B

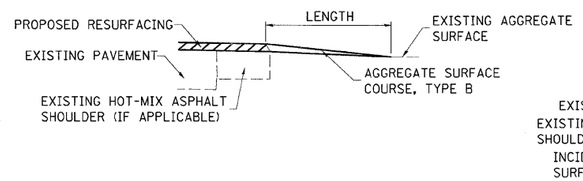

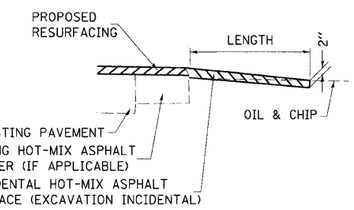

SECTION C-C

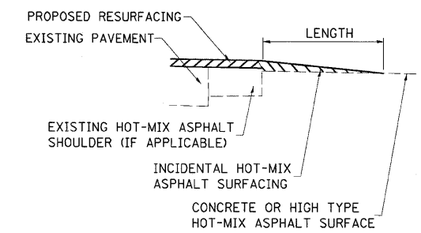

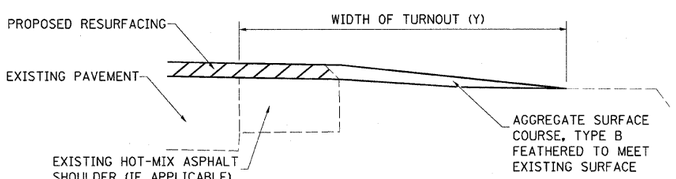

SECTION D-D

TYPICAL SECTION AT MAILBOX TURNOUT

NOTE: SEE STANDARD 406201 FOR MAILBOX TURNOUT DETAILS

NOTES

THE COST OF THE ASPHALT MATERIALS, AND AGGREGATE (PRIME COAT) FOR ENTRANCES AND PUBLIC ROADS AND APPROACHES SHALL BE INCLUDED IN THE PAY ITEM INCIDENTAL HOT-MIX ASPHALT SURFACING.

THE COST OF EXCAVATION IS INCLUDED IN THE PAY ITEM INCIDENTAL HOT-MIX ASPHALT SURFACING.

IF THERE IS NOT EXISTING HOT-MIX ASPHALT SHOULDER THEN THE ENTRANCE TAPER STARTS AT THE EDGE OF EXISTING PAVEMENT.

THE COST OF THE BITUMINOUS MATERIALS AND AGGREGATE (PRIME COAT) FOR ENTRANCES AND PUBLIC ROAD APPROACHES SHALL BE INCLUDED IN THE PAY ITEM INCIDENTAL HOT-MIX ASPHALT SURFACING.

SIDE	STATION	TYPE	INCIDENTAL HOT-MIX ASPHALT SURFACING	AGGREGATE SURFACE COURSE, TYPE B
			TON	TON
RT	1016+40	PRA	15.2	
RT	1027+27	PRA	9.8	
RT	1031+45	PRA	9.8	
RT	1035+18	PRA	9.8	
RT	1038+28	PRA	8.7	
RT	1041+84	PRA	10.9	
RT	1042+73	CE	8.4	
RT	1043+28	CE	12.2	
RT	1044+25	CE	5.6	
RT	1044+98	CE	5.1	
RT	1045+70	CE	5.1	
RT	1047+12	CE	4.2	
RT	1048+85	FE	2.6	
RT	1050+00	CE	4.4	
RT	1053+43	CE	5.1	
RT	1056+12	PRA	15.2	
RT	1066+30	PE	2.6	
RT	1067+54	PRA	9.0	
RT	1068+85	PE	2.6	
RT	1069+17	PE	2.6	
RT	1069+66	PE	2.6	
RT	1072+03	PE	2.6	

SIDE	STATION	TYPE	INCIDENTAL HOT-MIX ASPHALT SURFACING	AGGREGATE SURFACE COURSE, TYPE B
			TON	TON
RT	1072+93	PE	2.6	
RT	1073+35	PE	2.6	
RT	1081+18	PE	2.6	
RT	1082+78	PE	2.6	
RT	1084+41	PRA	9.8	
RT	1114+84	PRA	19.1	
RT	1117+05	PE	2.6	
RT	1119+35	FE	3.3	
RT	1124+90	FE	2.6	
RT	1140+59	PRA	9.0	
RT	1145+07	FE	2.6	
RT	1152+70	FE	3.3	
RT	1160+45	FE		4.4
LT	1166+80	PE		2.3
LT	1163+89	PE		2.3
LT	1160+20	FE		2.3
LT	1153+88	PRA	14.5	
LT	1140+59	PRA	7.4	
LT	1137+61	FE		2.3
LT	1135+67	FE	2.4	
LT	1124+90	PRA	17.5	
LT	1114+84	PRA	10.1	

SIDE	STATION	TYPE	INCIDENTAL HOT-MIX ASPHALT SURFACING	AGGREGATE SURFACE COURSE, TYPE B
			TON	TON
LT	1087+92	PRA	7.9	
LT	1086+64	PE	2.1	
LT	1085+94	PE	2.3	
LT	1085+09	PE	1.9	
LT	1076+25	PE	2.3	
LT	1075+34	PE	2.3	
LT	1073+75	PE	3.0	
LT	1073+28	PE	2.3	
LT	1072+37	PE	3.0	
LT	1072+10	PE		2.8
LT	1071+78	PRA	8.7	
LT	1070+01	PE	2.3	
LT	1068+85	PE	2.6	
LT	1068+04	PE	2.6	
LT	1066+97	PE	4.7	
LT	1066+25	PE	2.6	
LT	1065+79	PE	2.6	
LT	1064+34	PE	2.6	
LT	1063+38	PE	2.6	
LT	1062+33	PRA	6.0	
LT	1058+65	CE	5.4	
LT	1056+12	PRA	16.9	

SIDE	STATION	TYPE	INCIDENTAL HOT-MIX ASPHALT SURFACING	AGGREGATE SURFACE COURSE, TYPE B
			TON	TON
LT	1055+24	CE	5.1	
LT	1053+70	FE	2.6	
LT	1052+29	PE	2.6	
LT	1051+57	CE	13.1	
LT	1050+92	CE	4.0	
LT	1050+40	CE	4.7	
LT	1049+40	CE	4.9	
LT	1048+50	CE	4.4	
LT	1047+61	CE	4.9	
LT	1046+70	CE	5.8	
LT	1045+98	CE	4.7	
LT	1045+38	CE	3.7	
LT	1044+84	CE	4.7	
LT	1043+77	CE	3.0	
LT	1043+28	CE	3.5	
LT	1042+82	CE	3.5	
LT	1042+10	CE	3.5	
LT	1041+58	CE	3.5	
LT	1040+88	CE	5.1	
LT	1040+36	CE	3.5	
LT	1039+77	PRA	8.3	
LT	1038+86	CE	4.9	

SIDE	STATION	TYPE	INCIDENTAL HOT-MIX ASPHALT SURFACING	AGGREGATE SURFACE COURSE, TYPE B
			TON	TON
LT	1038+11	CE	4.9	
LT	1036+51	PE	4.2	
LT	1035+18	PRA	12.0	
LT	1033+74	FE	2.6	
LT	1031+46	PRA	9.8	
LT	1030+45	PE	2.6	
LT	1029+66	PE	2.6	
LT	1027+22	PE	2.6	
LT	1013+7	CE	3.5	
	TOTAL		503.5	16.4

FE=FIELD ENTRANCE
PE=PRIVATE ENTRANCE
CE=COMMERCIAL ENTRANCE
PRA - PUBLIC ROAD APPROACH
MBT - MAILBOX TURNOUT

FILE NAME =	USER NAME = teasleyck	DESIGNED - 08-03-99	REVISED - 03-13-07
c:\pw_work\PWIDOT\TEASLEYCK\d0123454\D774378-sht-details.dgn		DRAWN -	REVISED -
	PLOT SCALE = 50.0000 ' / IN.	CHECKED -	REVISED -
	PLOT DATE = 2/6/2009	DATE -	REVISED -

STATE OF ILLINOIS
DEPARTMENT OF TRANSPORTATION

RURAL ENTRANCE SCHEDULE AND MAILBOX TURNOUT DETAILS WITH SHOULDERS

SCALE: | SHEET NO. OF SHEETS | STA. TO STA.

F.A.P RTE.	SECTION	COUNTY	TOTAL SHEETS	SHEET NO.
741	12RS-3	Macon	26	14
		CONTRACT NO. 74378		

FED. ROAD DIST. NO. | ILLINOIS | FED. AID PROJECT