CONTRACT NO. 64647

F.A.P. RTE.	SECTION	COUNTY	TOTAL SHEETS	SHEET NO.
595	1-3-K	ROCK ISLAND	476	111
STA. 412+00		TO STA. 417+10.16		
FED. ROAD DIST. NO.	ILLINOIS	FED. AID PROJECT		

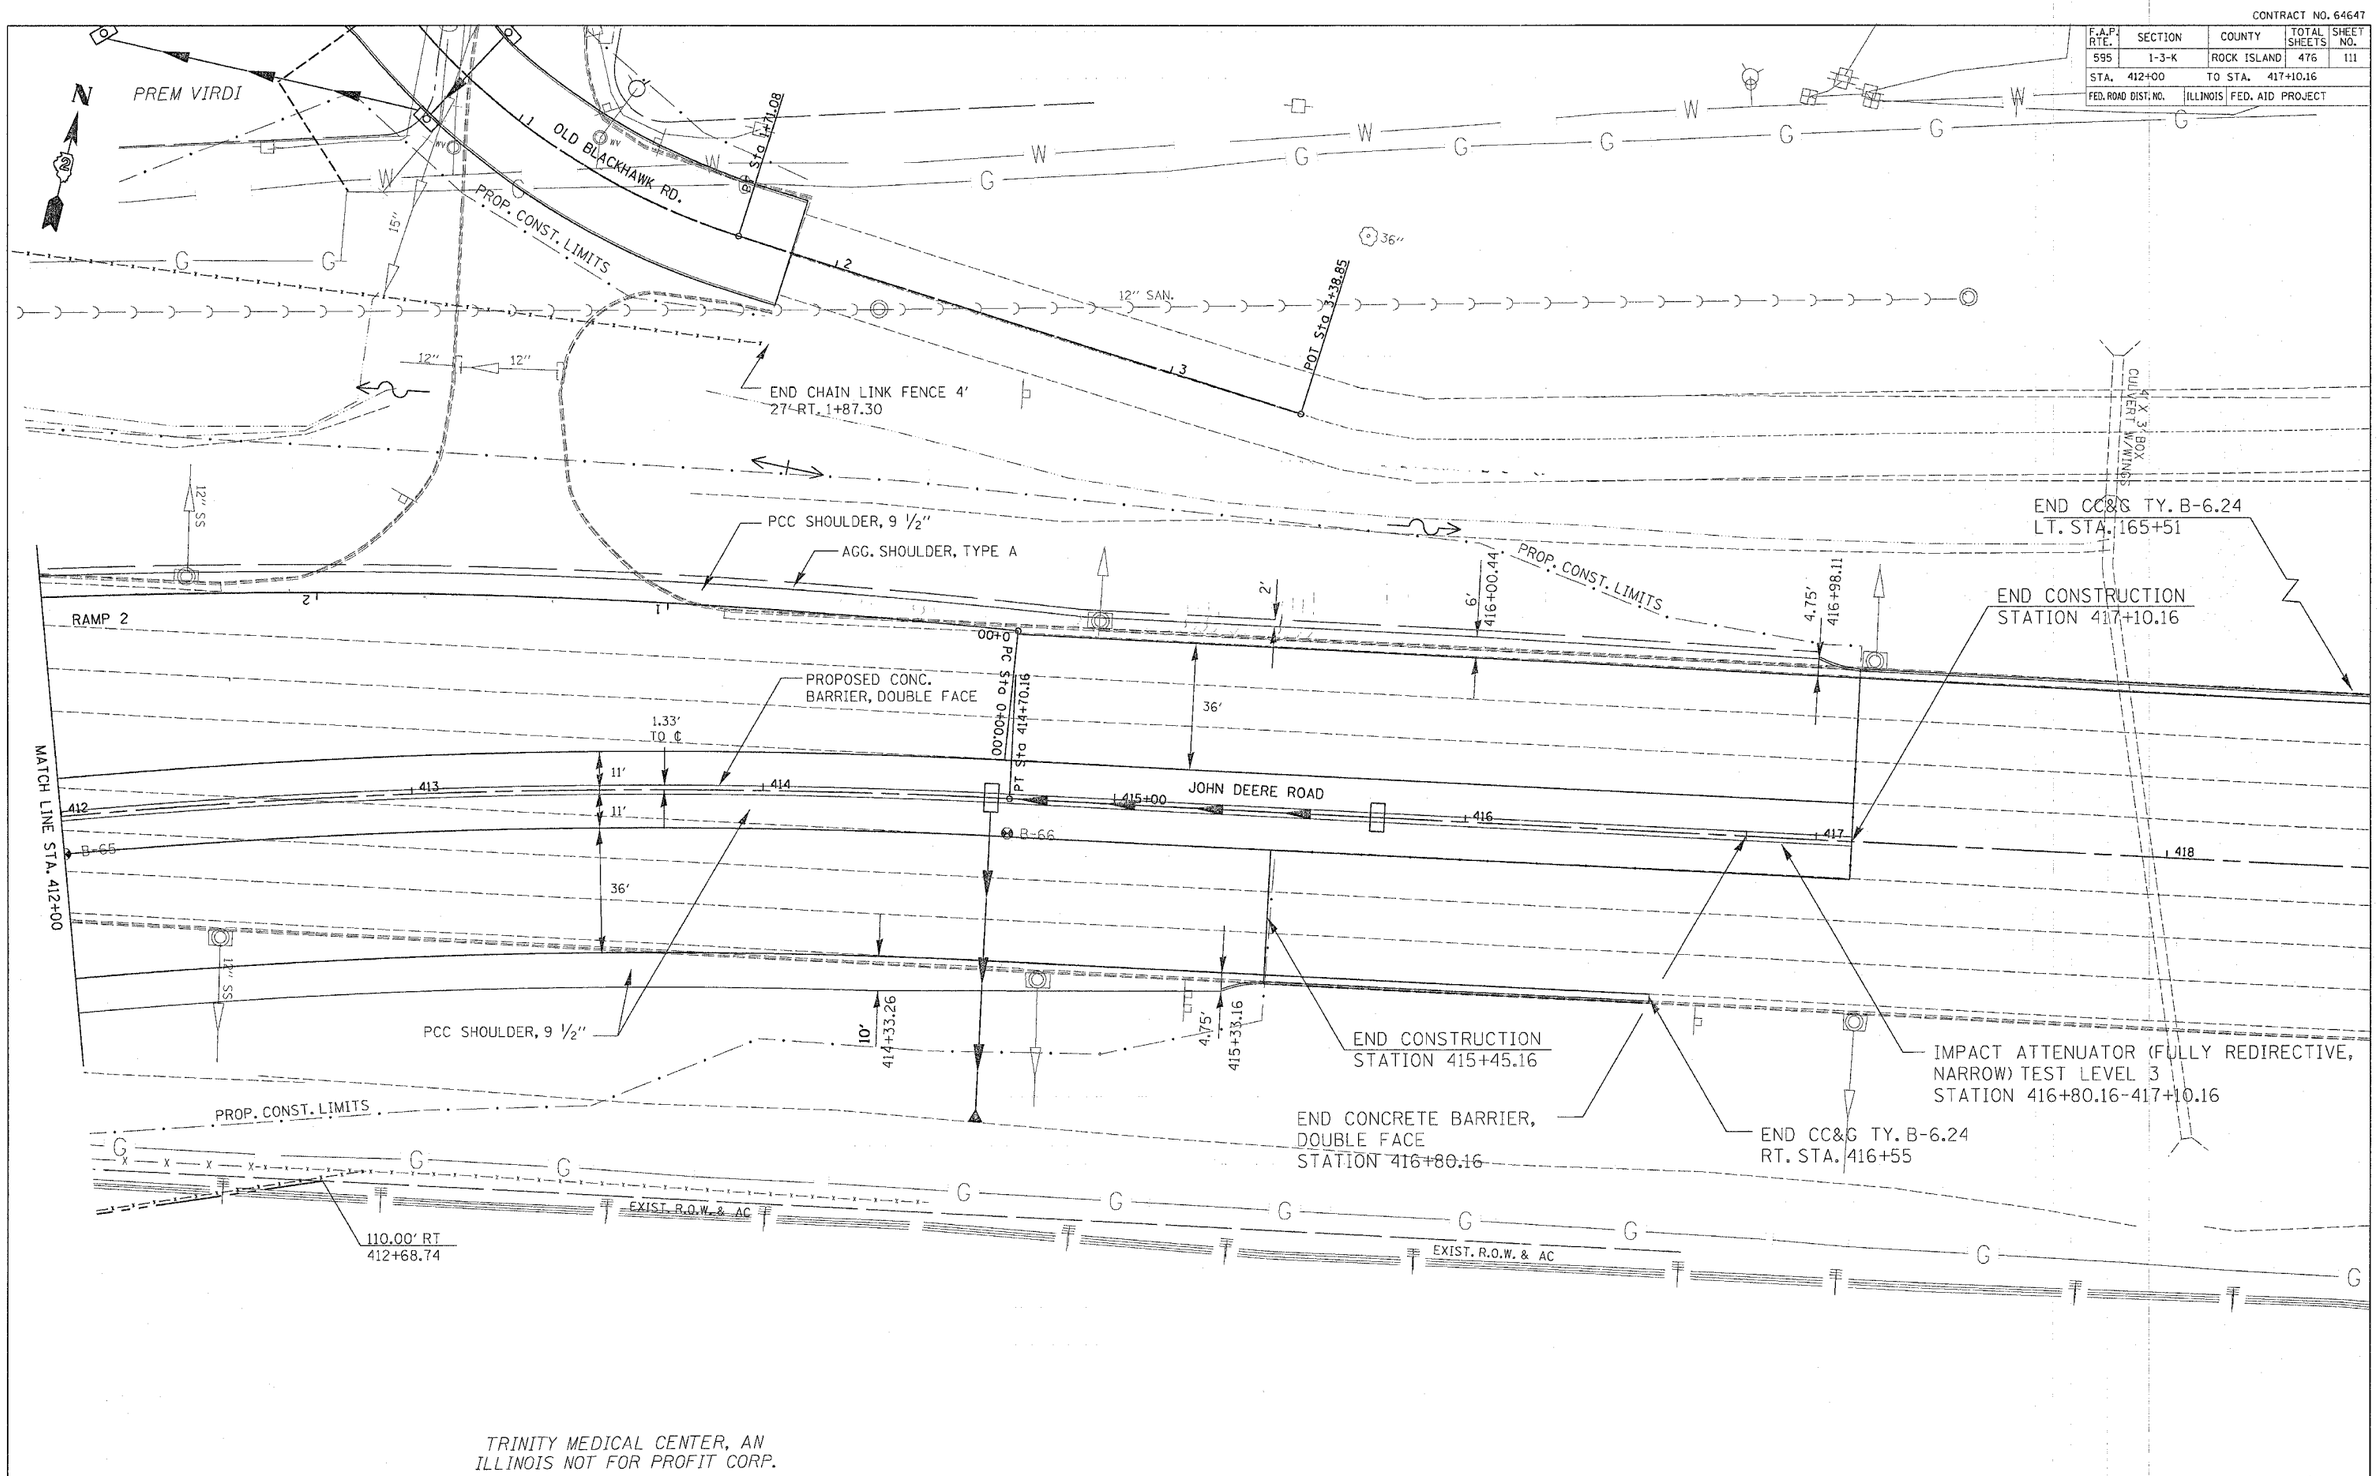

TRINITY MEDICAL CENTER, AN
ILLINOIS NOT FOR PROFIT CORP.

PLAN — NOTE BOOK NO. — SURVEYED — PLOTTED — ALIGNMENT CHECKED — R.I. OF WAY CHECKED — CADD FILE NAME — BY — DATE

PROFILE — NOTE BOOK NO. — SURVEYED — PLOTTED — GRADES CHECKED — B.M. NOTED — STRUCTURE NOTATNS CHKD — BY — DATE

JOHN DEERE ROAD – STA. 412+00 TO 417+10.16