CONTRACT NO. 64647

| F.A.P. RTE. | SECTION | COUNTY | TOTAL SHEETS | SHEET NO. |
|---|---|---|---|---|
| 595 | 1-3-K | ROCK ISLAND | 476 | 121 |
| STA. 6+40 | | TO STA. 12+80 | | |
| FED. ROAD DIST. NO. | ILLINOIS | FED. AID PROJECT | | |

PLAN — SURVEYED; PLOTTED; QUANTITIES CHECKED; NOTE BOOK; FT. OF MAT. CHECKED; NO.; P-100 FILE NAME; BY; DATE

PROFILE — SURVEYED; PLOTTED; QUANTITIES CHECKED; BM NOTED; STRUCTURE NOTATING CHKD; NOTE BOOK; NO.; BY; DATE

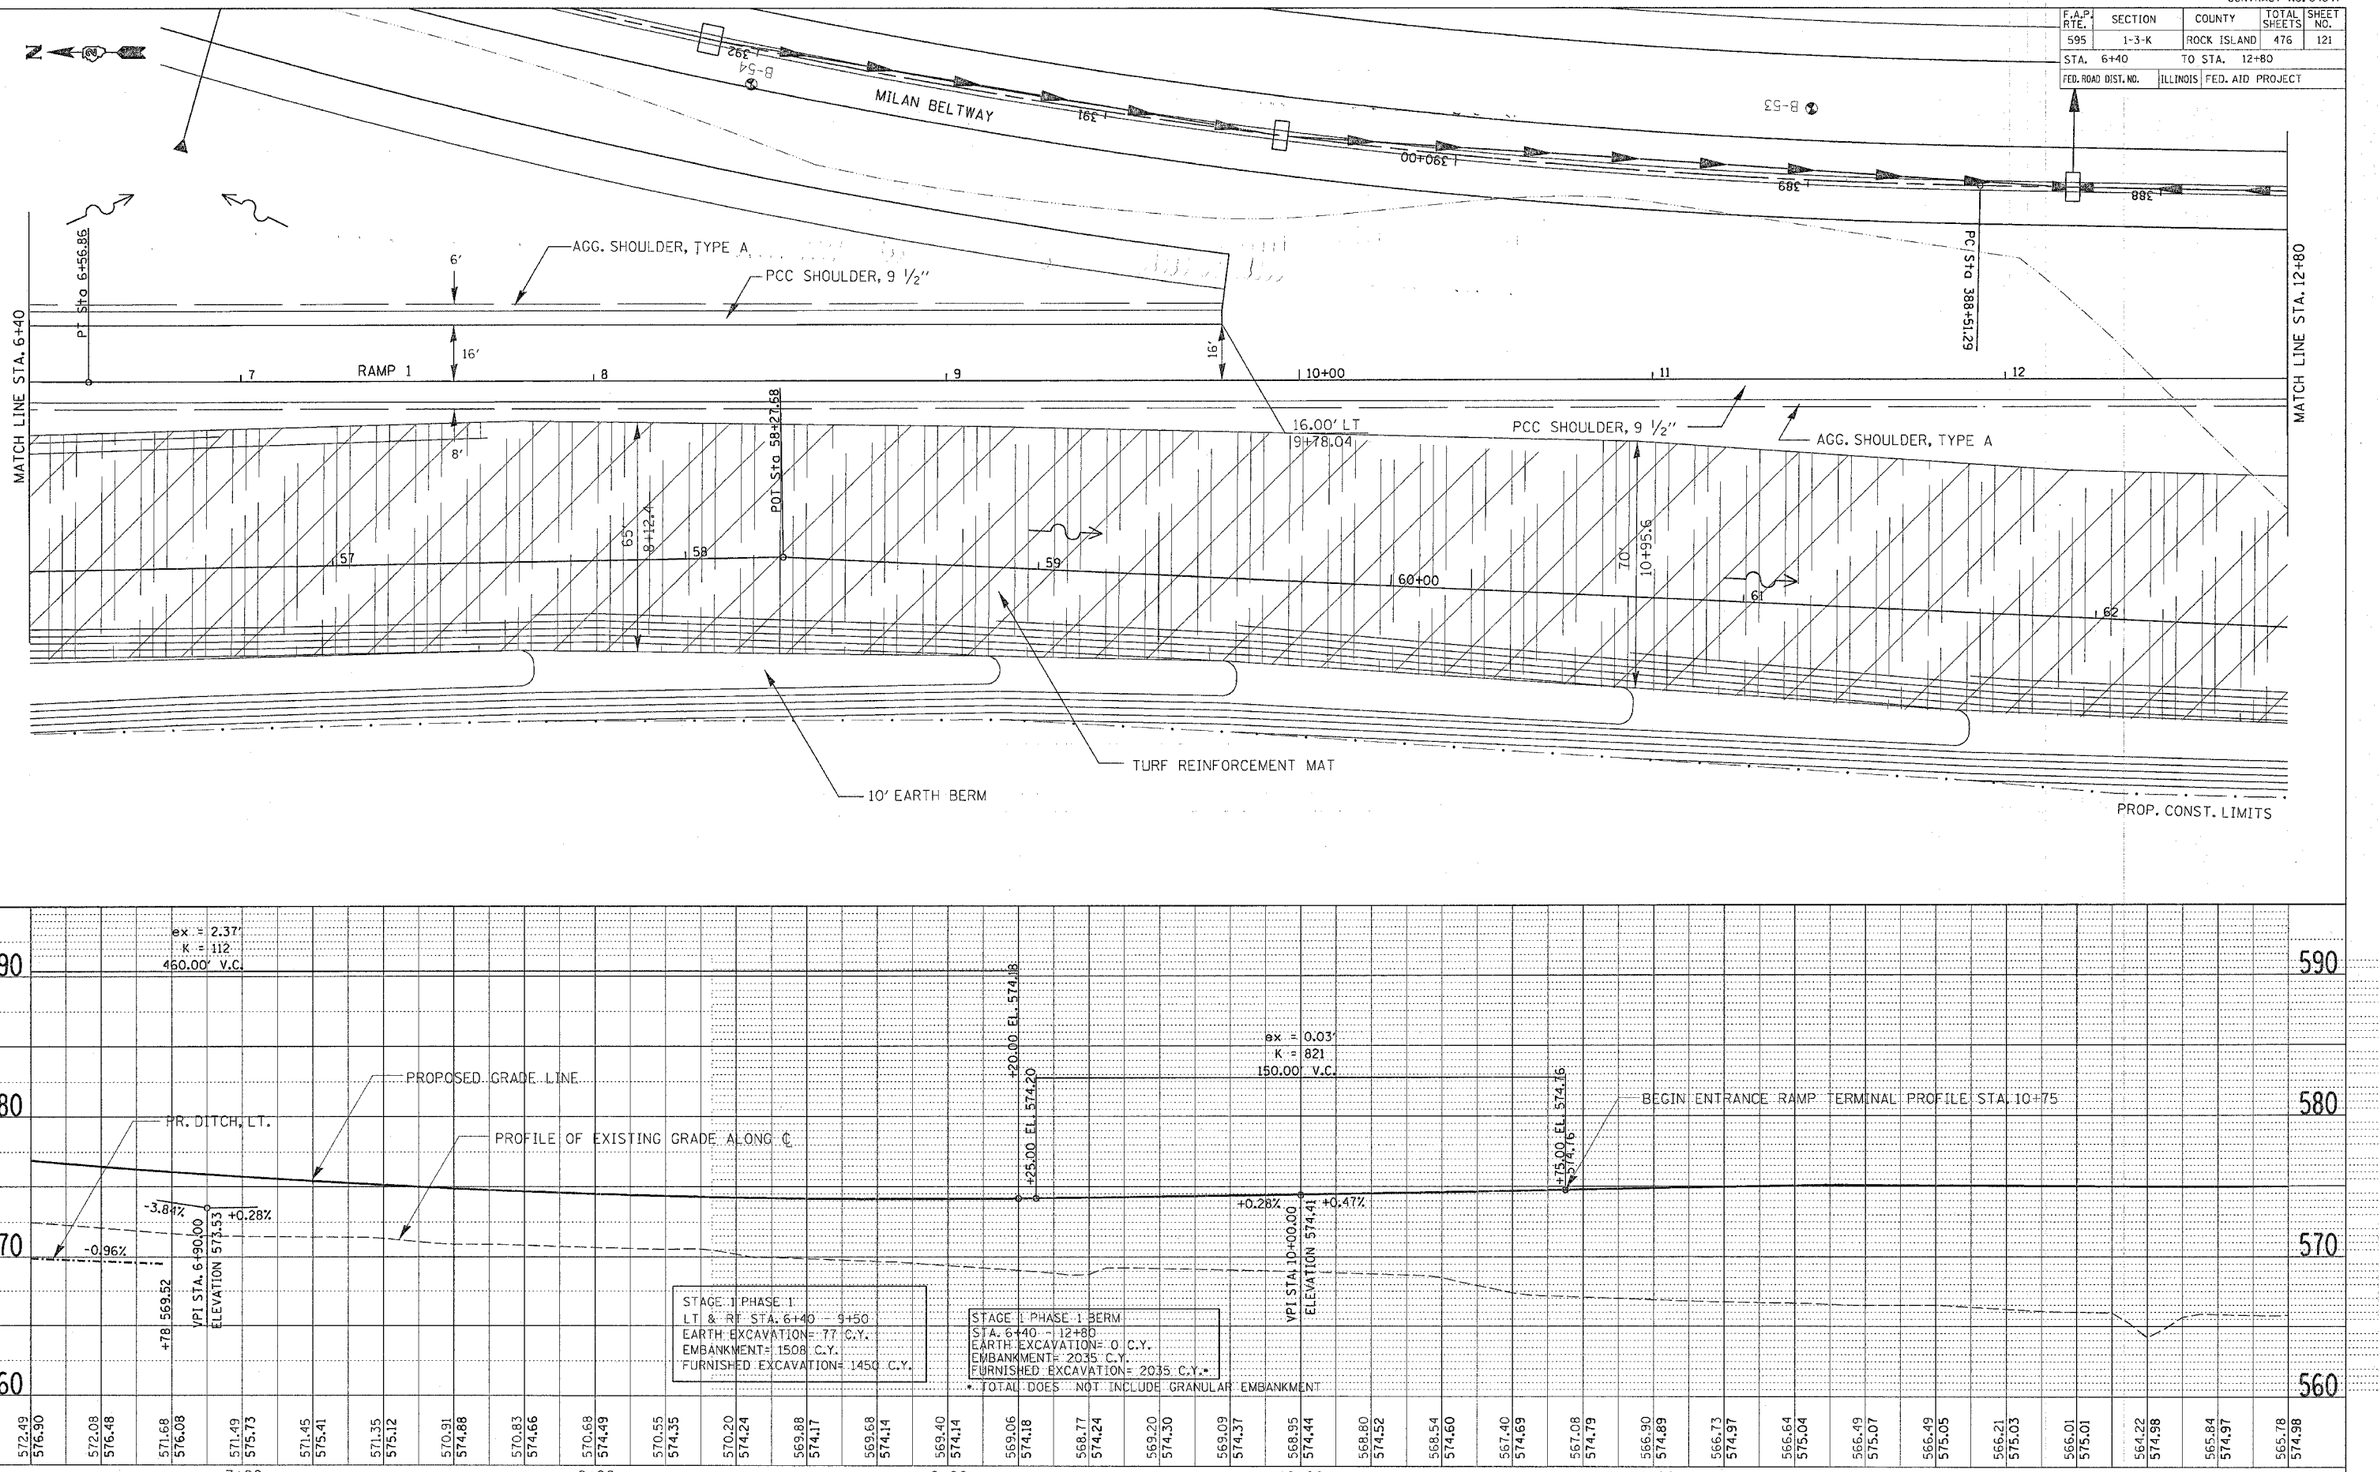


STAGE 1 PHASE 1
LT & RT STA. 6+40 – 9+50
EARTH EXCAVATION= 77 C.Y.
EMBANKMENT= 1508 C.Y.
FURNISHED EXCAVATION= 1450 C.Y.

STAGE 1 PHASE 1 BERM
STA. 6+40 – 12+80
EARTH EXCAVATION= 0 C.Y.
EMBANKMENT= 2035 C.Y.
FURNISHED EXCAVATION= 2035 C.Y.*
* TOTAL DOES NOT INCLUDE GRANULAR EMBANKMENT

# 52ND AVENUE RAMP 1 – STA. 6+40 TO STA. 12+80