CONTRACT NO. 64647

| F.A.P. RTE. | SECTION | COUNTY | TOTAL SHEETS | SHEET NO. |
|---|---|---|---|---|
| 595 | 1-3-K | ROCK ISLAND | 476 | 133 |
| STA. | TO STA. | | | |
| FED. ROAD DIST. NO. | ILLINOIS | FED. AID PROJECT | | |

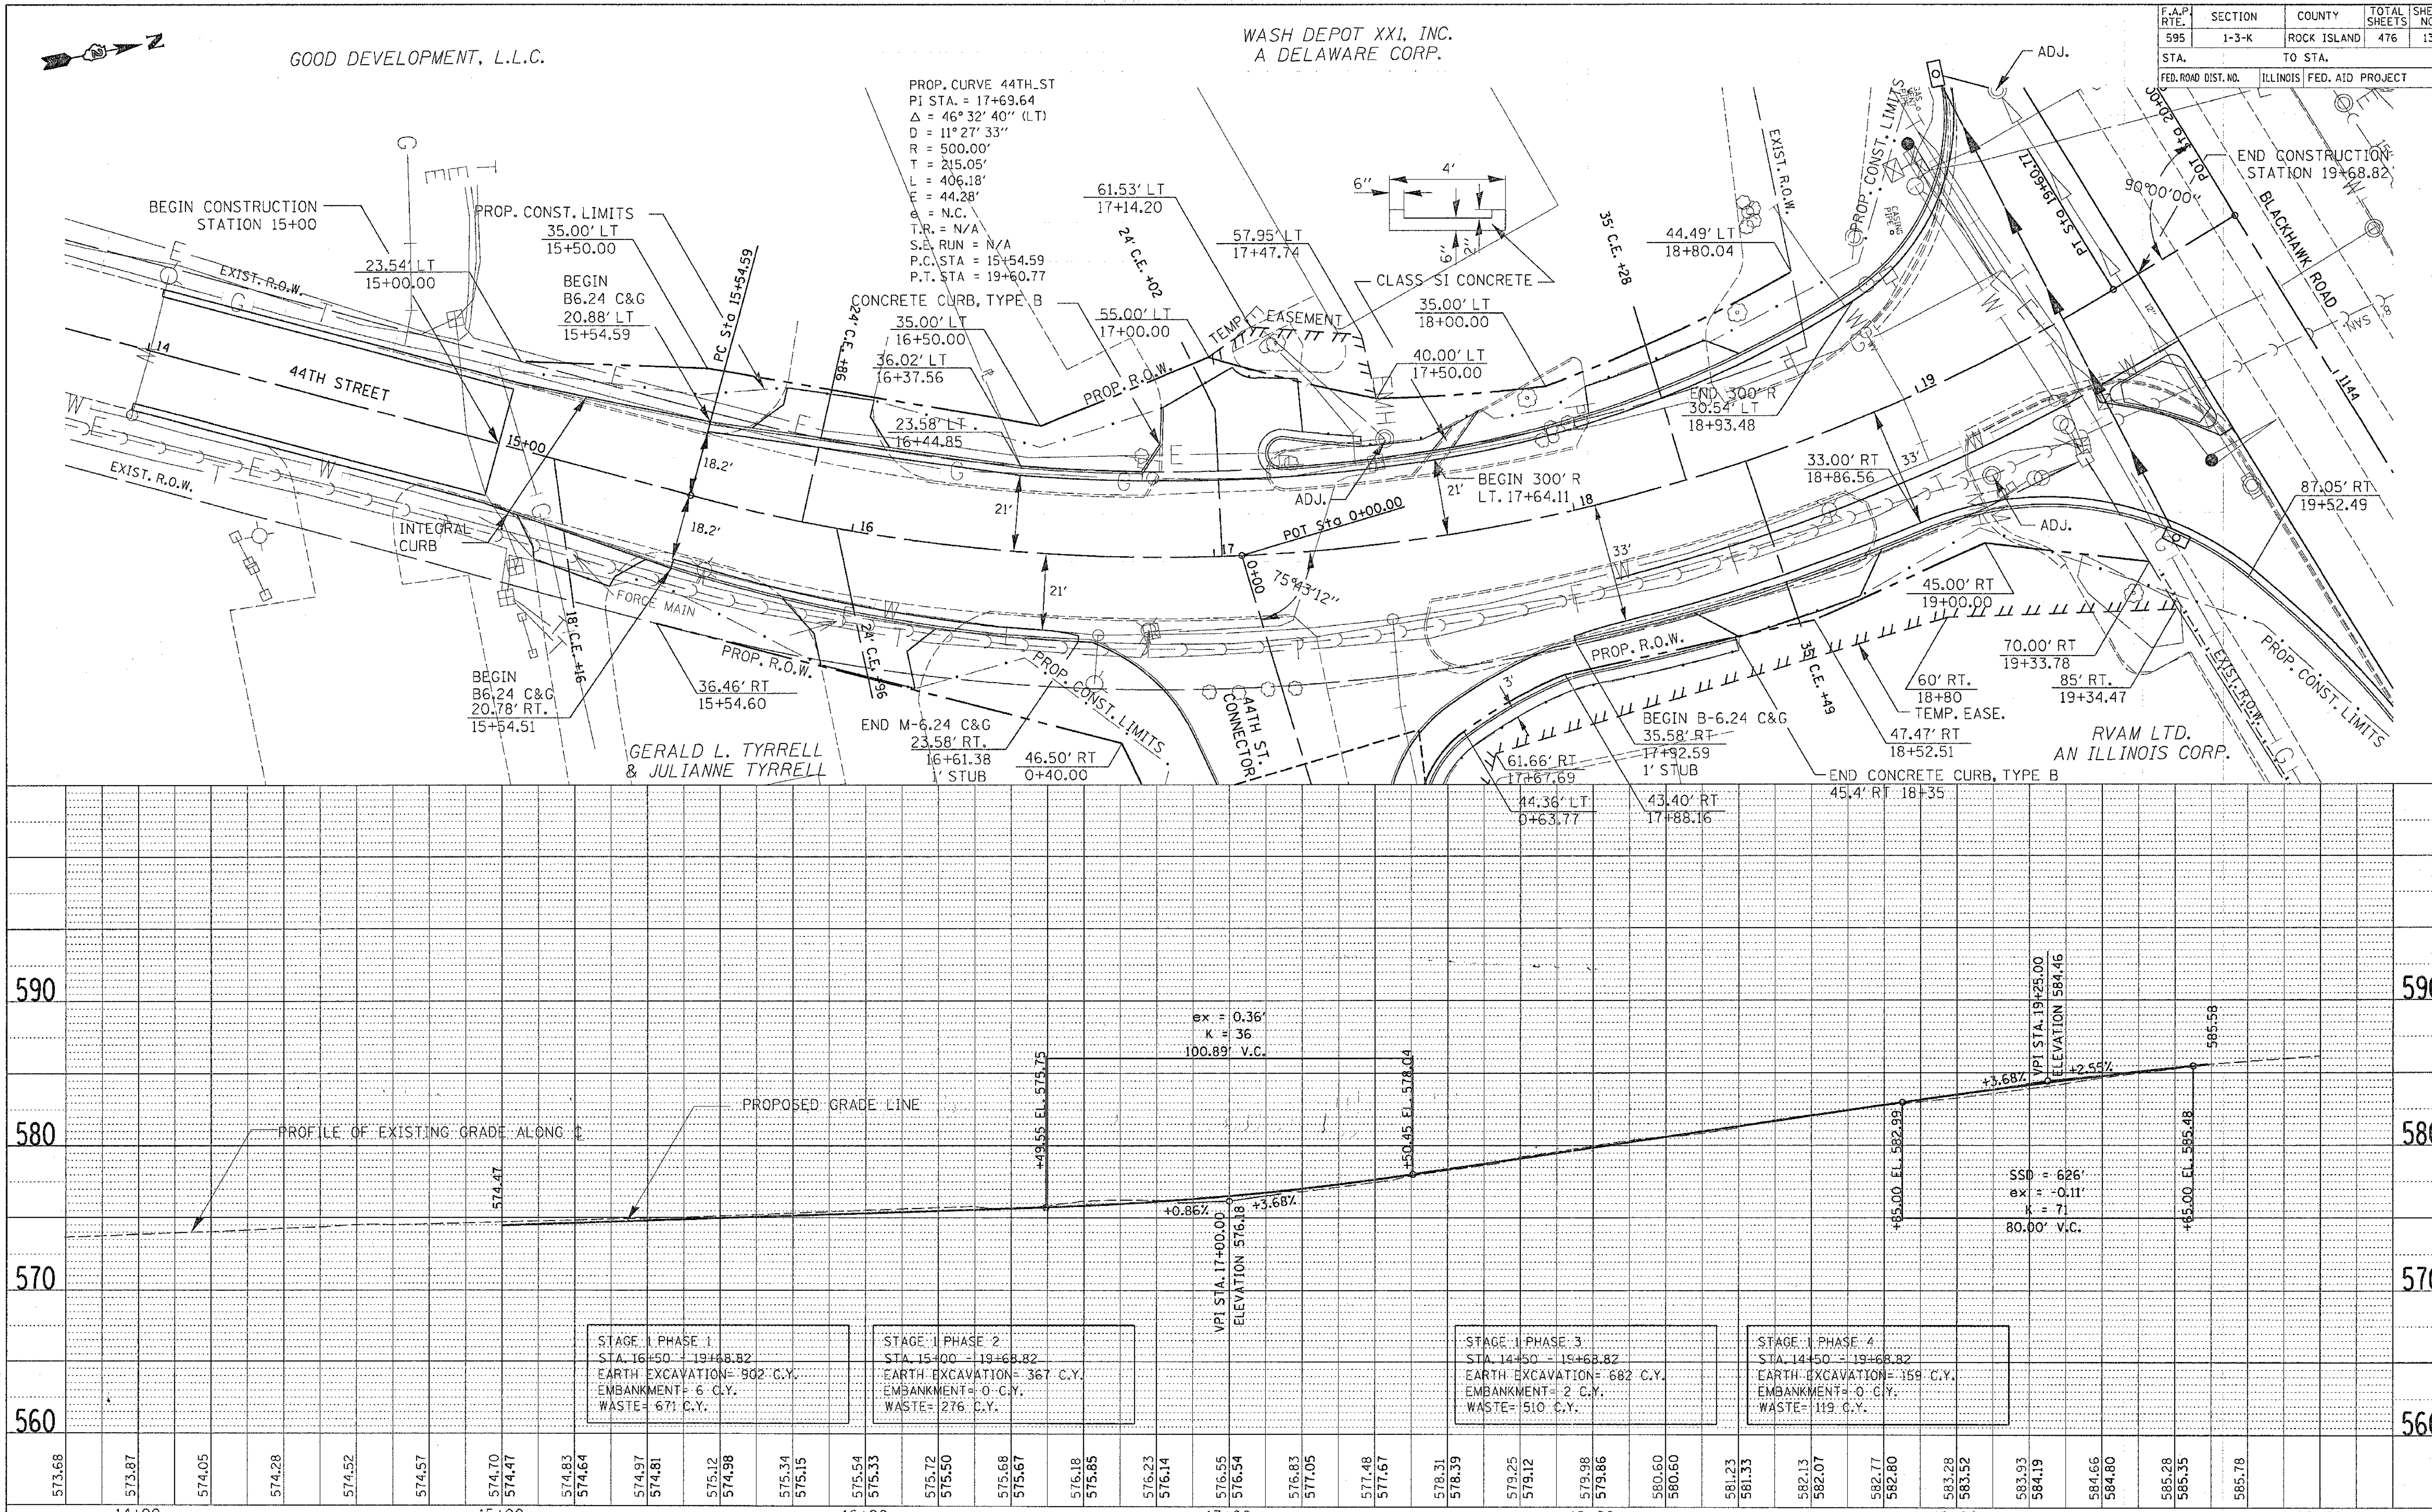


| PLAN | |
|---|---|
| SURVEYED | |
| PLOTTED | |
| ALIGNMENT CHECKED | |
| RT. OF WAY CHECKED | |
| CADD FILE NAME | |
| NOTE BOOK NO. | |

| PROFILE | |
|---|---|
| SURVEYED | |
| PLOTTED | |
| GRADES CHECKED | |
| B.M. NOTED | |
| STRUCTURE NOTAT'NS CH'KD | |
| NOTE BOOK NO. | |

# 44TH STREET - STA. 13+80 TO STA. 20+00