CONTRACT NO. 64647

F.A.P. RTE.	SECTION	COUNTY	TOTAL SHEETS	SHEET NO.
595	1-3-K	ROCK ISLAND	476	157
STA. 367+20		TO STA. 380+00		
FED. ROAD DIST. NO.		ILLINOIS	FED. AID PROJECT	

DRAIN

SURVEYED		BY	DATE
PLOTTED			
ALIGNMENT	CHECKED		
GRADES	PROOFREAD		
CADD FILE NAME			

NOTE BOOK NO.

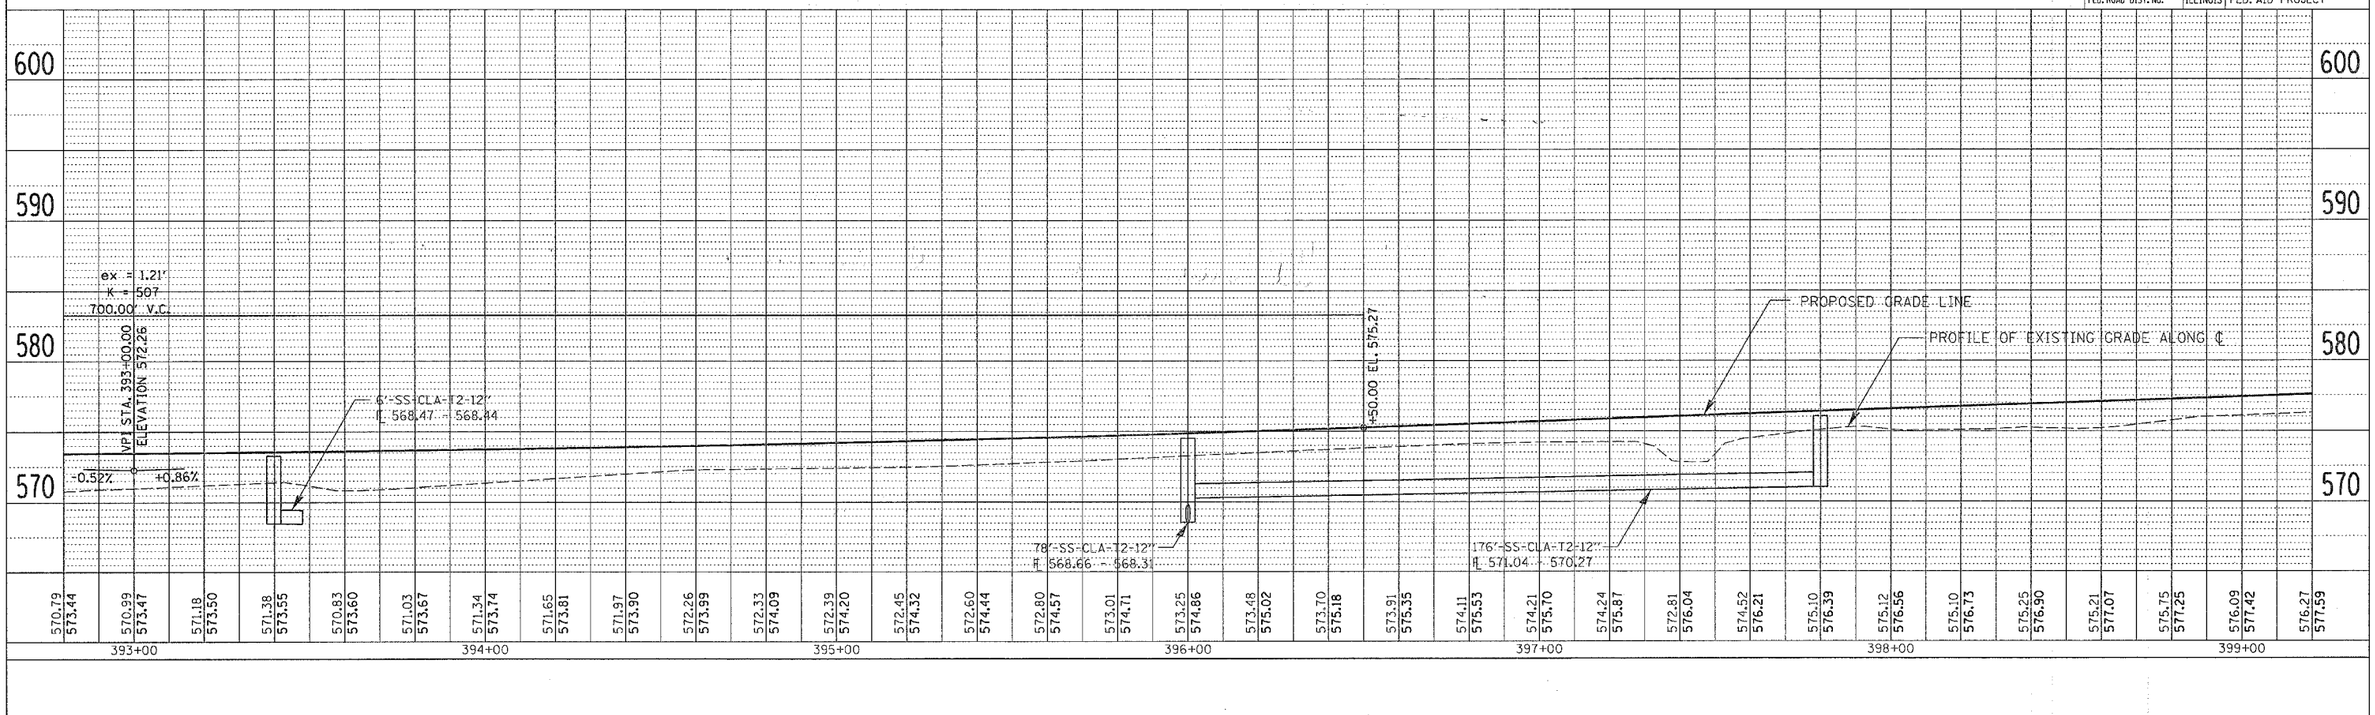

PROFILE

SURVEYED		BY	DATE
PLOTTED			
GRADES	CHECKED		
STRUCTURE	NOTATIONS CHKD		

NOTE BOOK NO.

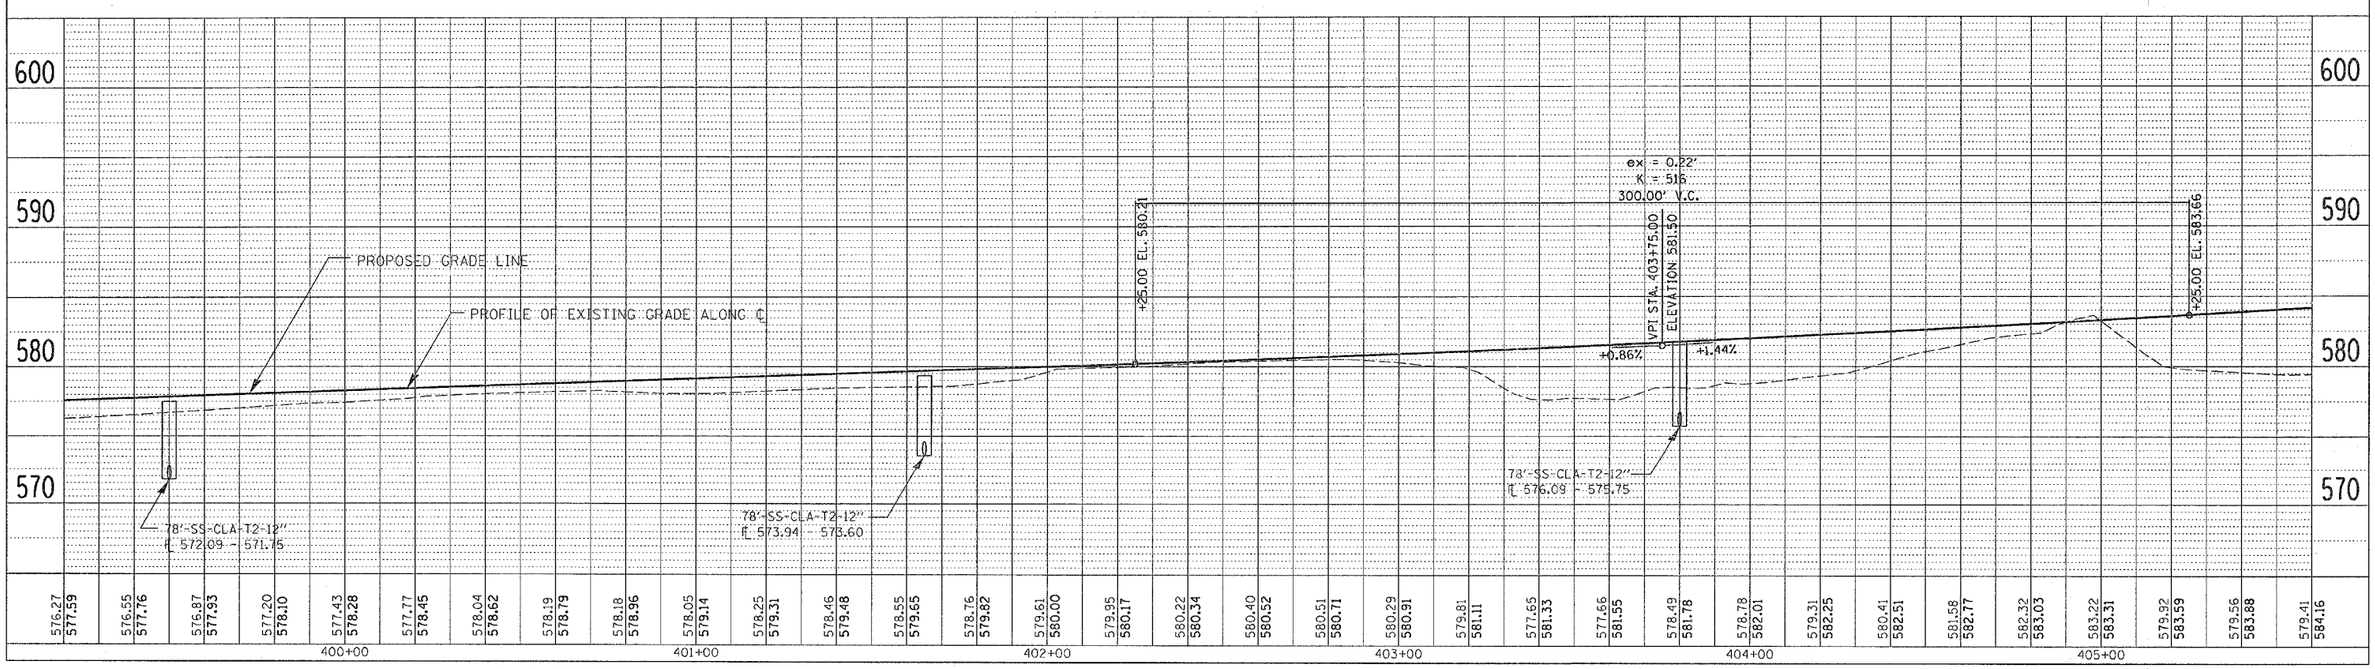

MILAN BELTWAY DRAINAGE DETAILS – STA. 392+80 TO 405+60