CONTRACT NO. 64647

| F.A.P. RTE. | SECTION | COUNTY | TOTAL SHEETS | SHEET NO. |
|---|---|---|---|---|
| 595 | 1-3-K | ROCK ISLAND | 476 | 169 |
| STA. 0+00 | | TO STA. 6+40 | | |
| FED. ROAD DIST. NO. | ILLINOIS | FED. AID PROJECT | | |

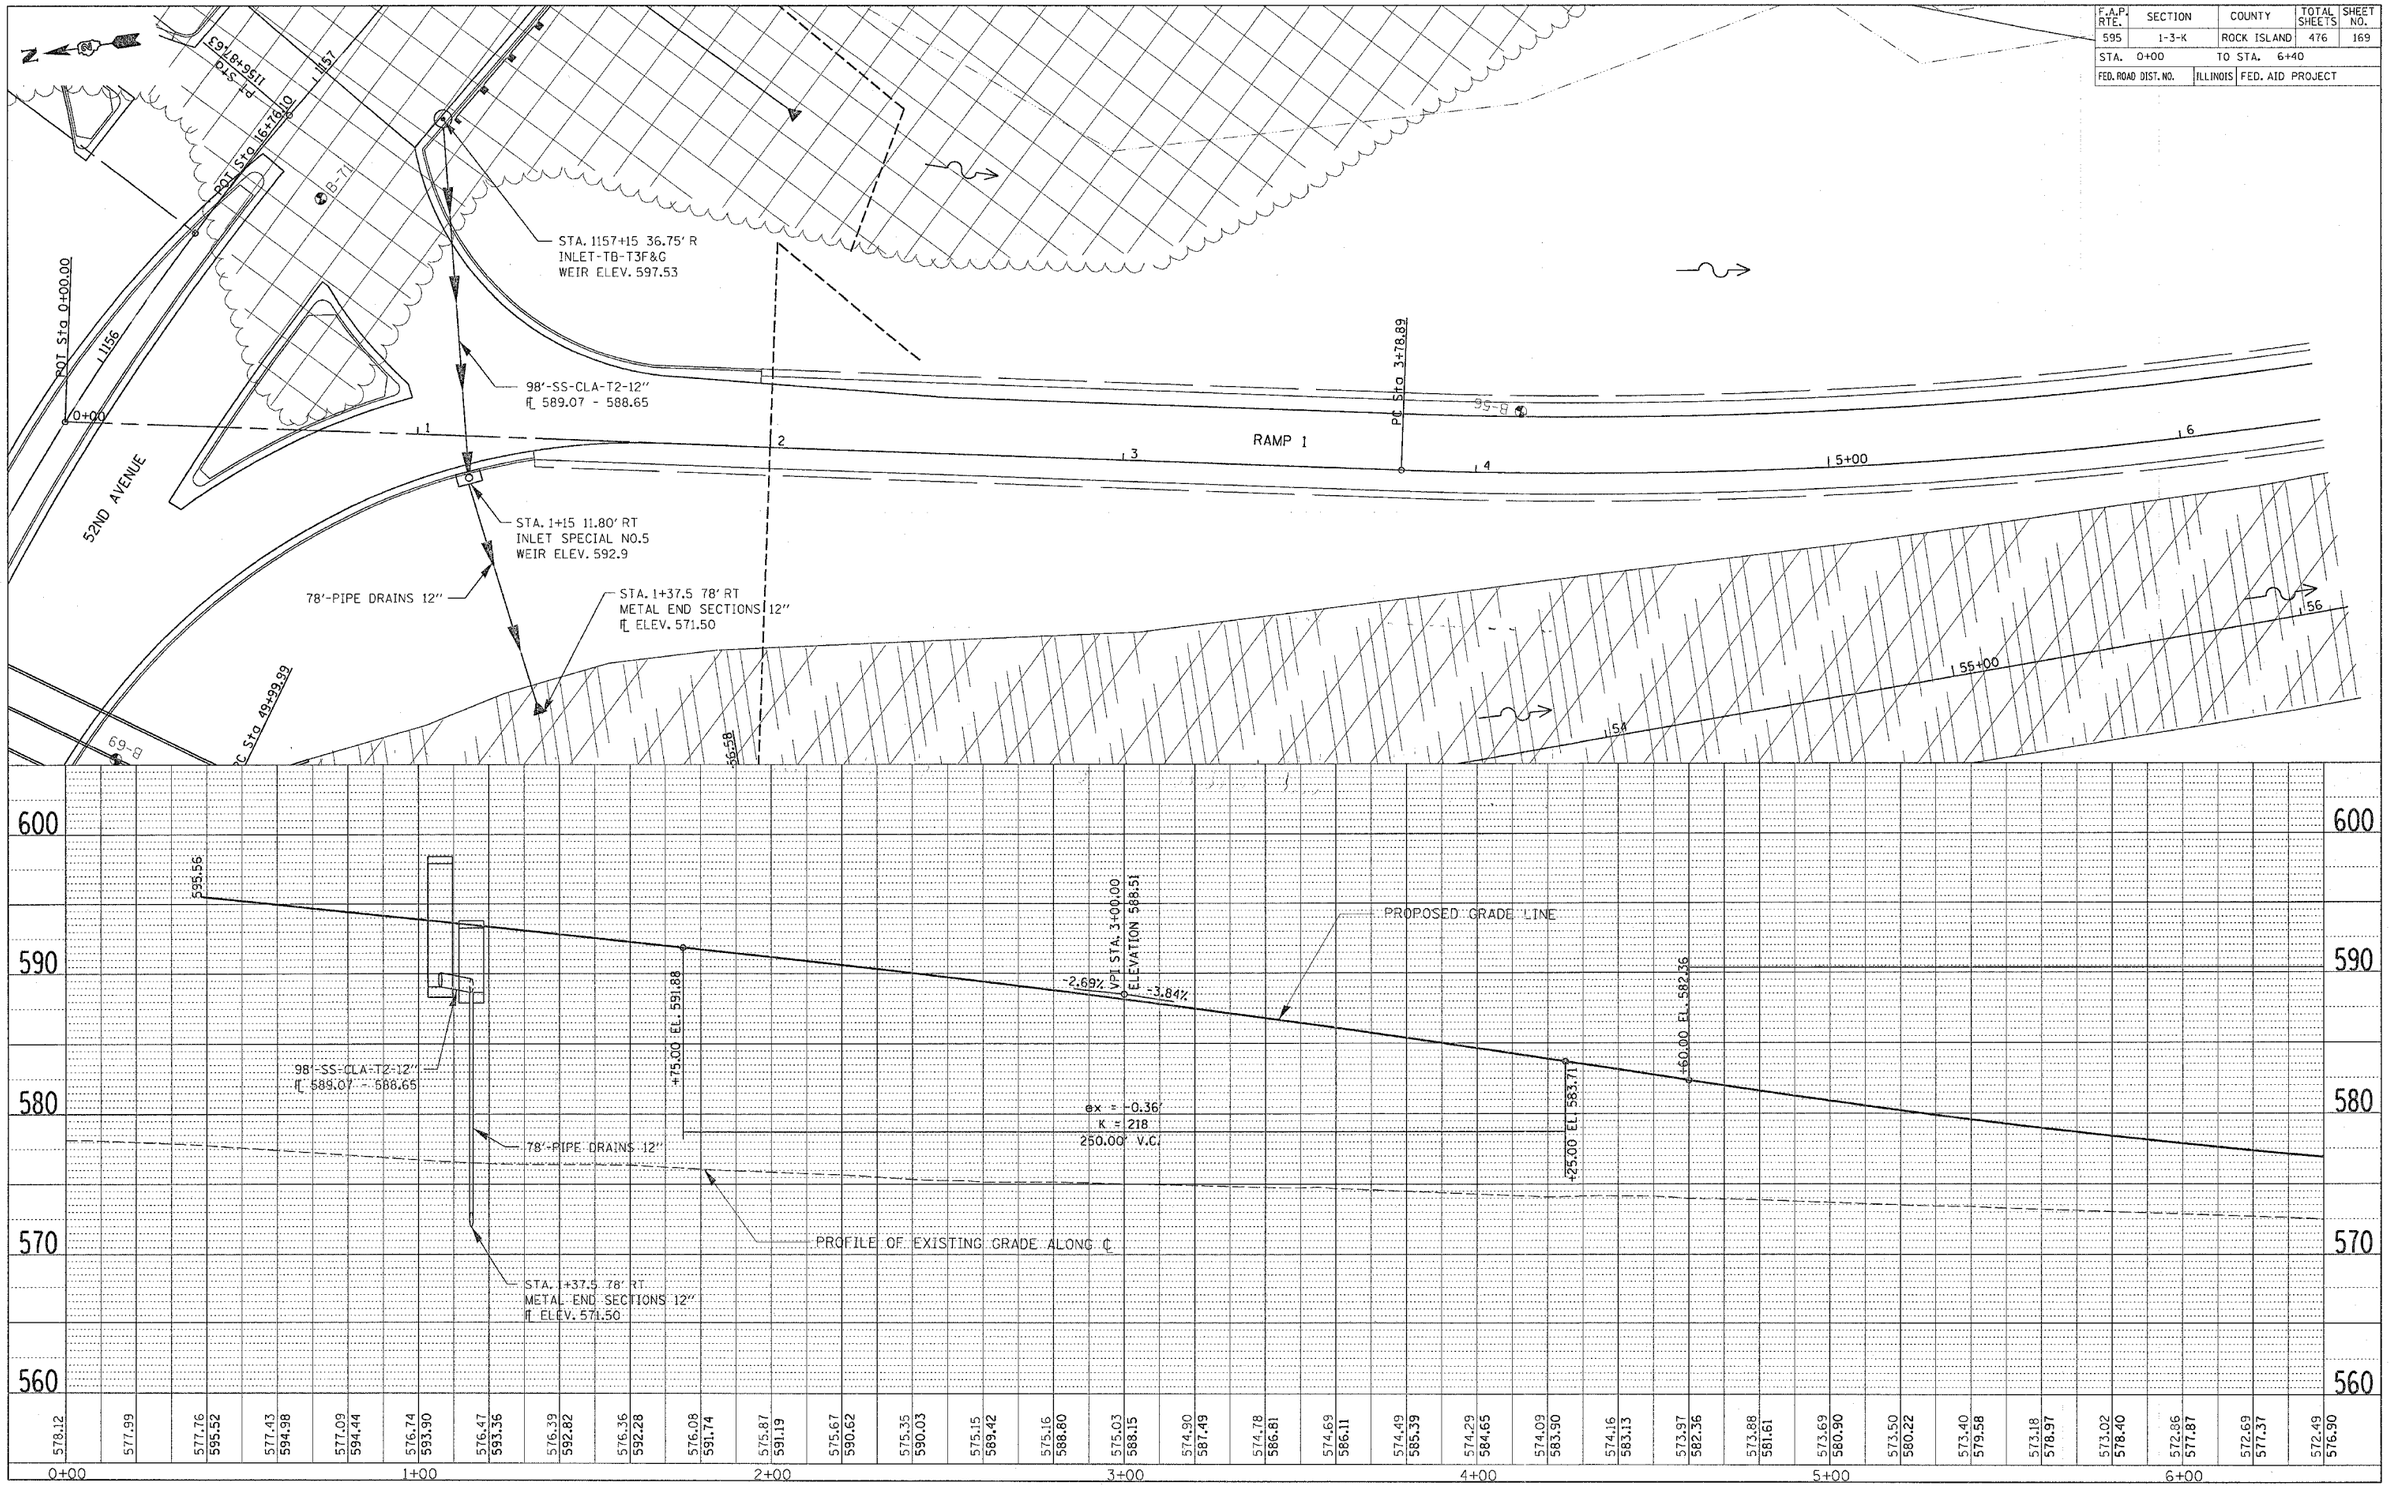


PLAN

| | | | |
|---|---|---|---|
| SURVEYED | | | |
| PLOTTED | | | |
| PLOT CHECKED | | | |
| NOTE BOOK | ALIGNMENT CHECKED | | |
| NO. | CADD FILE NAME | | |

| BY | DATE |
|---|---|
| | |

PROFILE

| | | | |
|---|---|---|---|
| SURVEYED | | | |
| PLOTTED | | | |
| GRADES CHECKED | | | |
| NOTE BOOK | STRUCTURE NOTAT'NS CHKD | | |
| NO. | | | |

| BY | DATE |
|---|---|
| | |

# 52ND AVENUE RAMP 1 DRAINAGE DETAILS – STA. 0+00 TO STA. 6+40