CONTRACT NO. 64647

F.A.P. RTE.	SECTION	COUNTY	TOTAL SHEETS	SHEET NO.
595	1-3-K	ROCK ISLAND	476	179
STA.	TO STA.			
FED. ROAD DIST. NO.	ILLINOIS	FED. AID PROJECT		

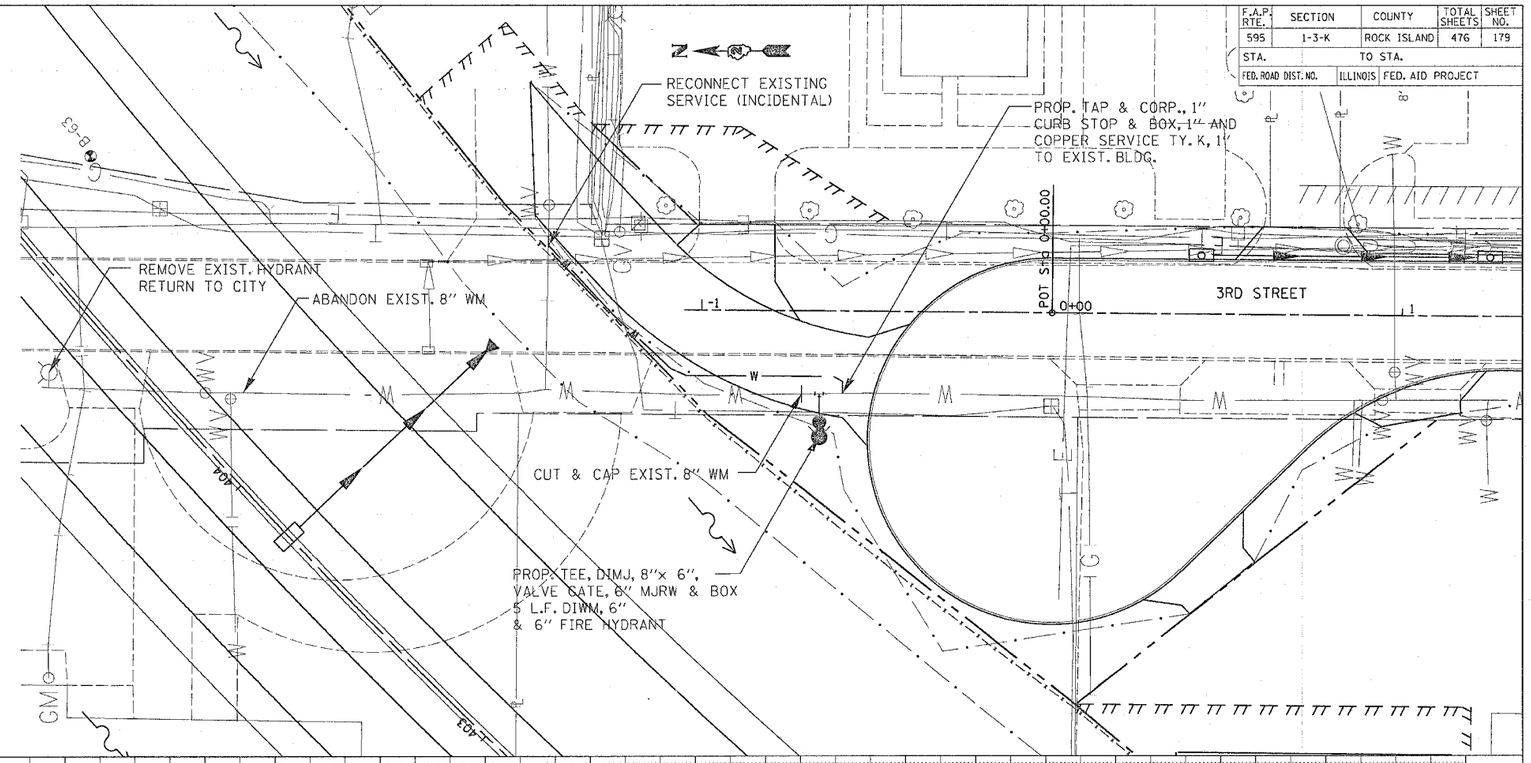

PLAN	BY	DATE
SURVEYED		
PLOTTED		
ALIGNMENT CHECKED		
DESIGN ENGINEER		
NOTE BOOK NO.	FIELD BOOK NO.	

PROFILE	BY	DATE
SURVEYED		
PLOTTED		
GRADES CHECKED		
DESIGN ENGINEER		
NOTE BOOK NO.	SIGNATURE NOTARIZED OR PLD	

585 575 565 555 545

3RD STREET – STA. –1+00 TO STA. 0+00