CONTRACT NO. 64647

F.A.P. RTE.	SECTION	COUNTY	TOTAL SHEETS	SHEET NO.
595	1-3-K	ROCK ISLAND	476	223
STA.	TO STA.			
FED. ROAD DIST. NO.	ILLINOIS	FED. AID PROJECT		

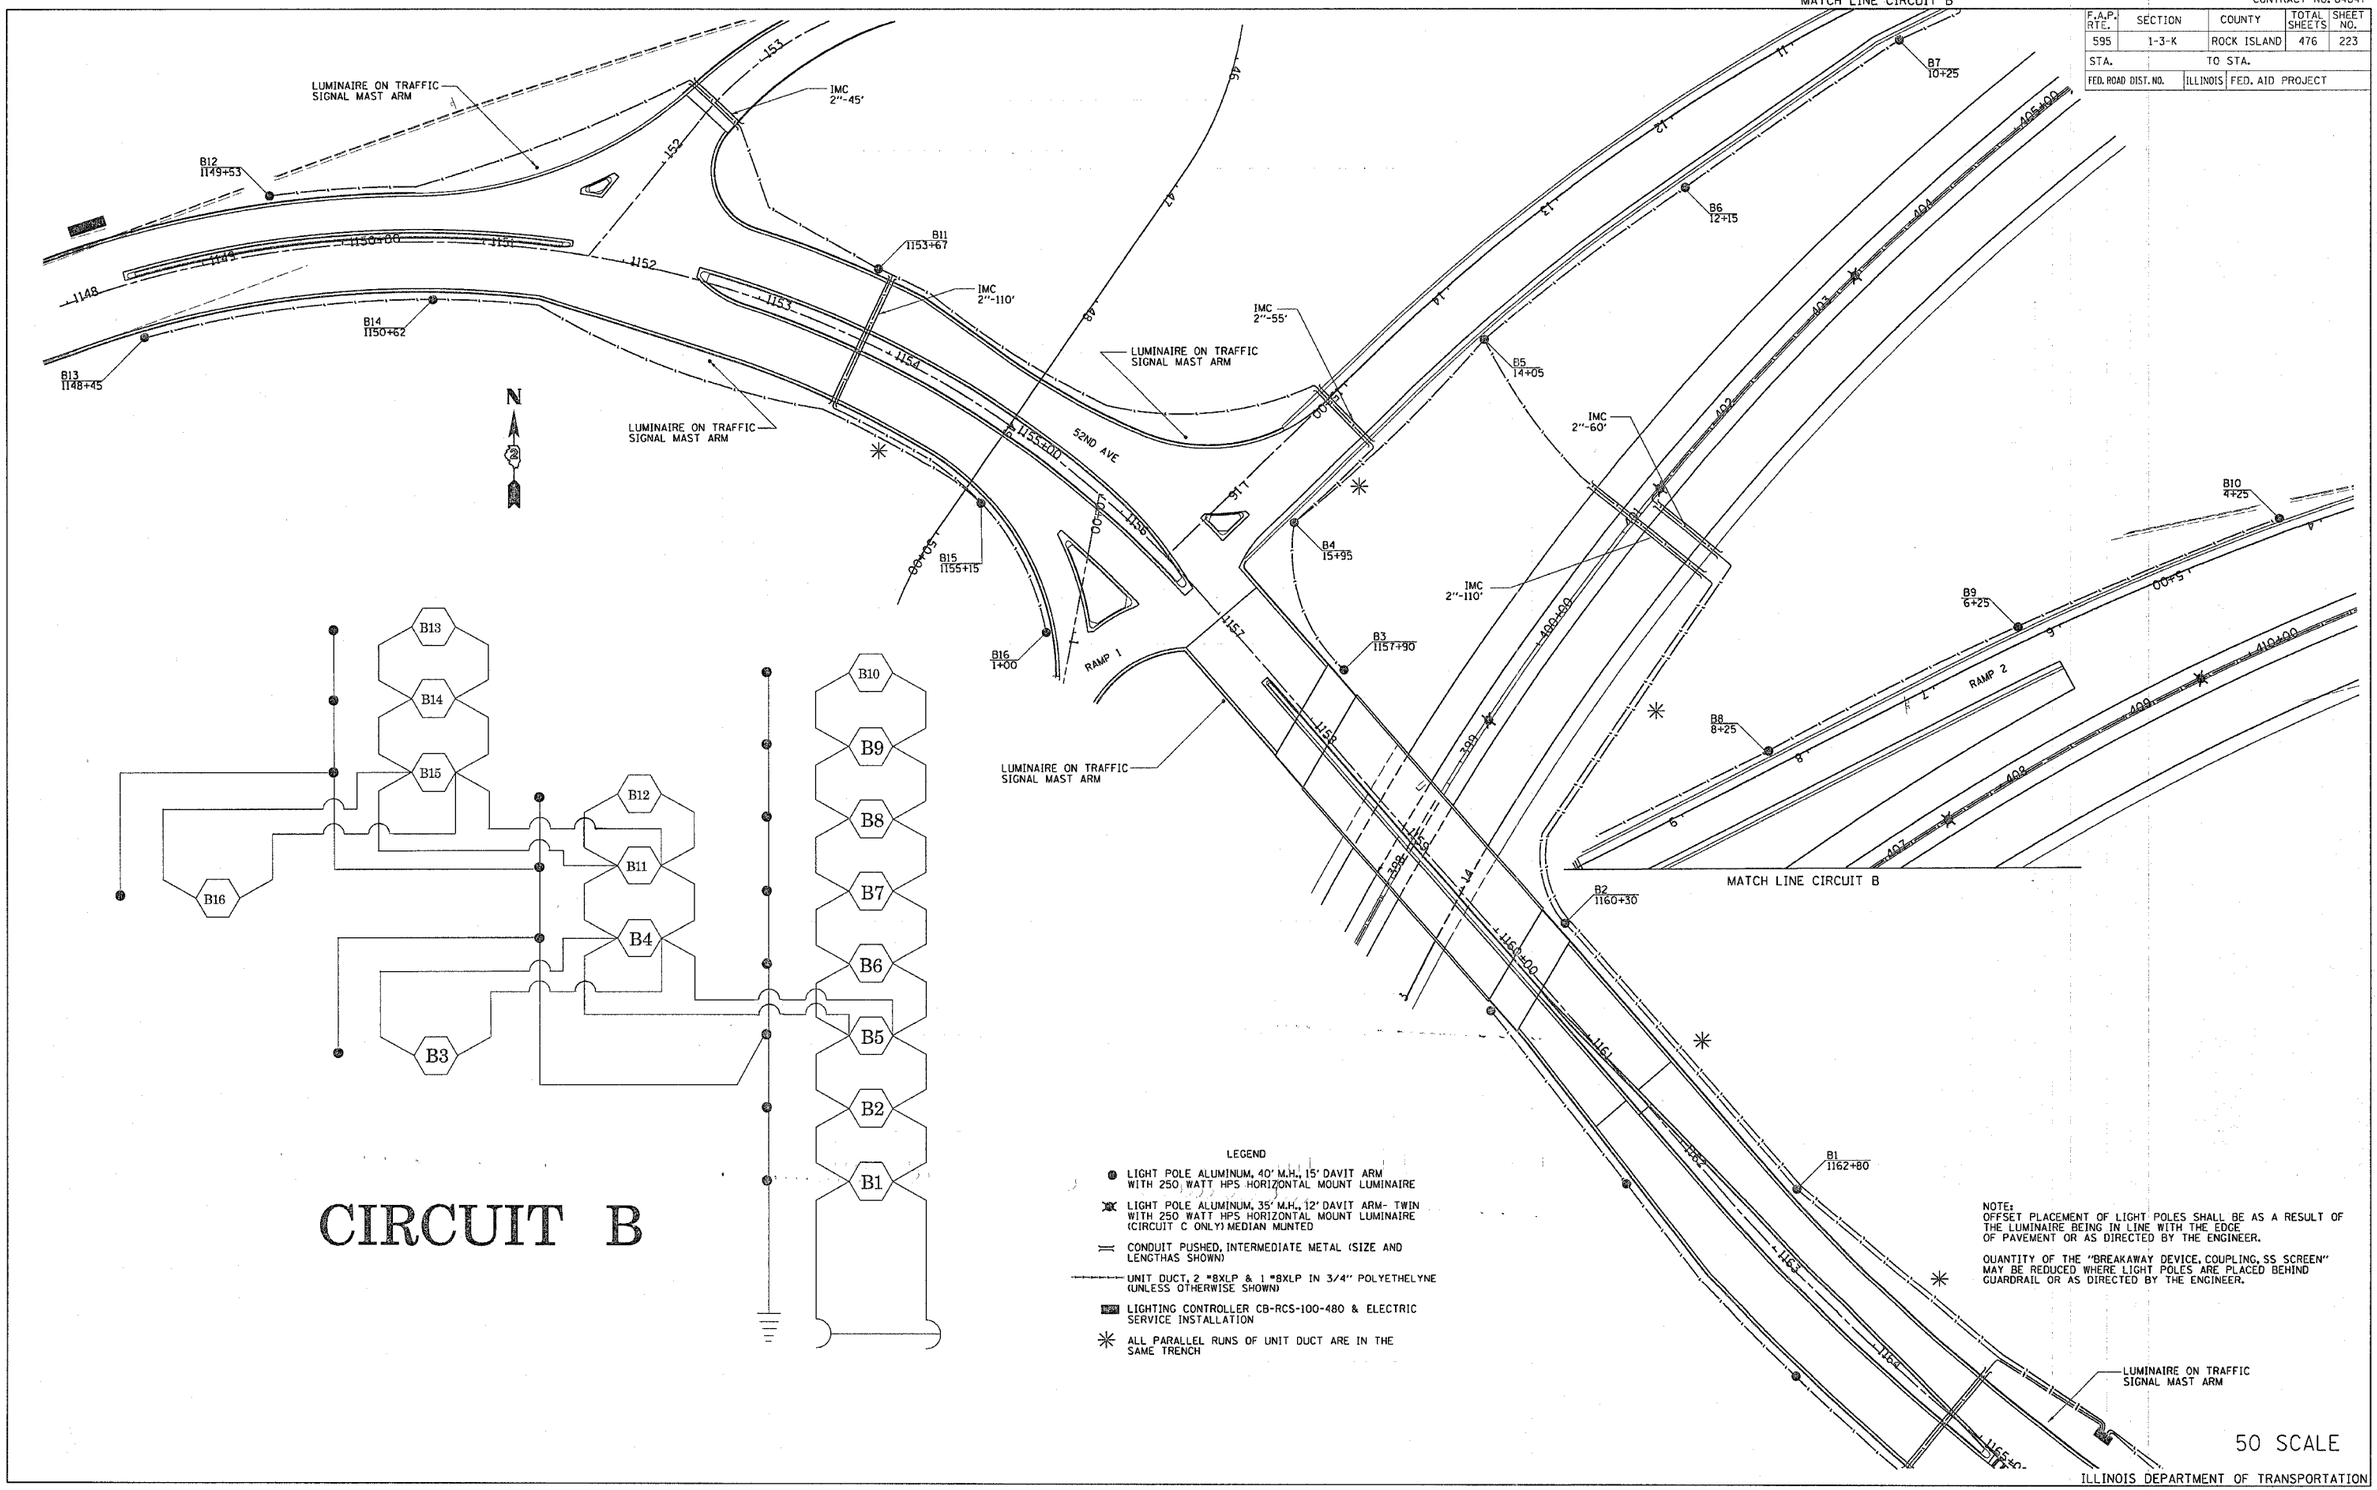

PLOT DATE = Wed Dec 22 12:50:39 2004
FILE NAME = C:\Documents and Settings\houtsker.pc\Desktop\beilway north\d17500\D17500_1DH11.dgn
PLOT SCALE = 50.0000 ' / IN.
REFERENCE = REF

LIGHTING DETAILS
CIRCUIT B