F. A. RTE.	SECTION	COUNTY	TOTAL SHEETS	SHEET NO
24	*	JOHNSON	150	67
STA.		TO STA.		
FED. ROAD DIST. NO.	ILLINOIS	FED. AID PROJECT		

* (44-5,6)RS, BSMART FY04-3
98836

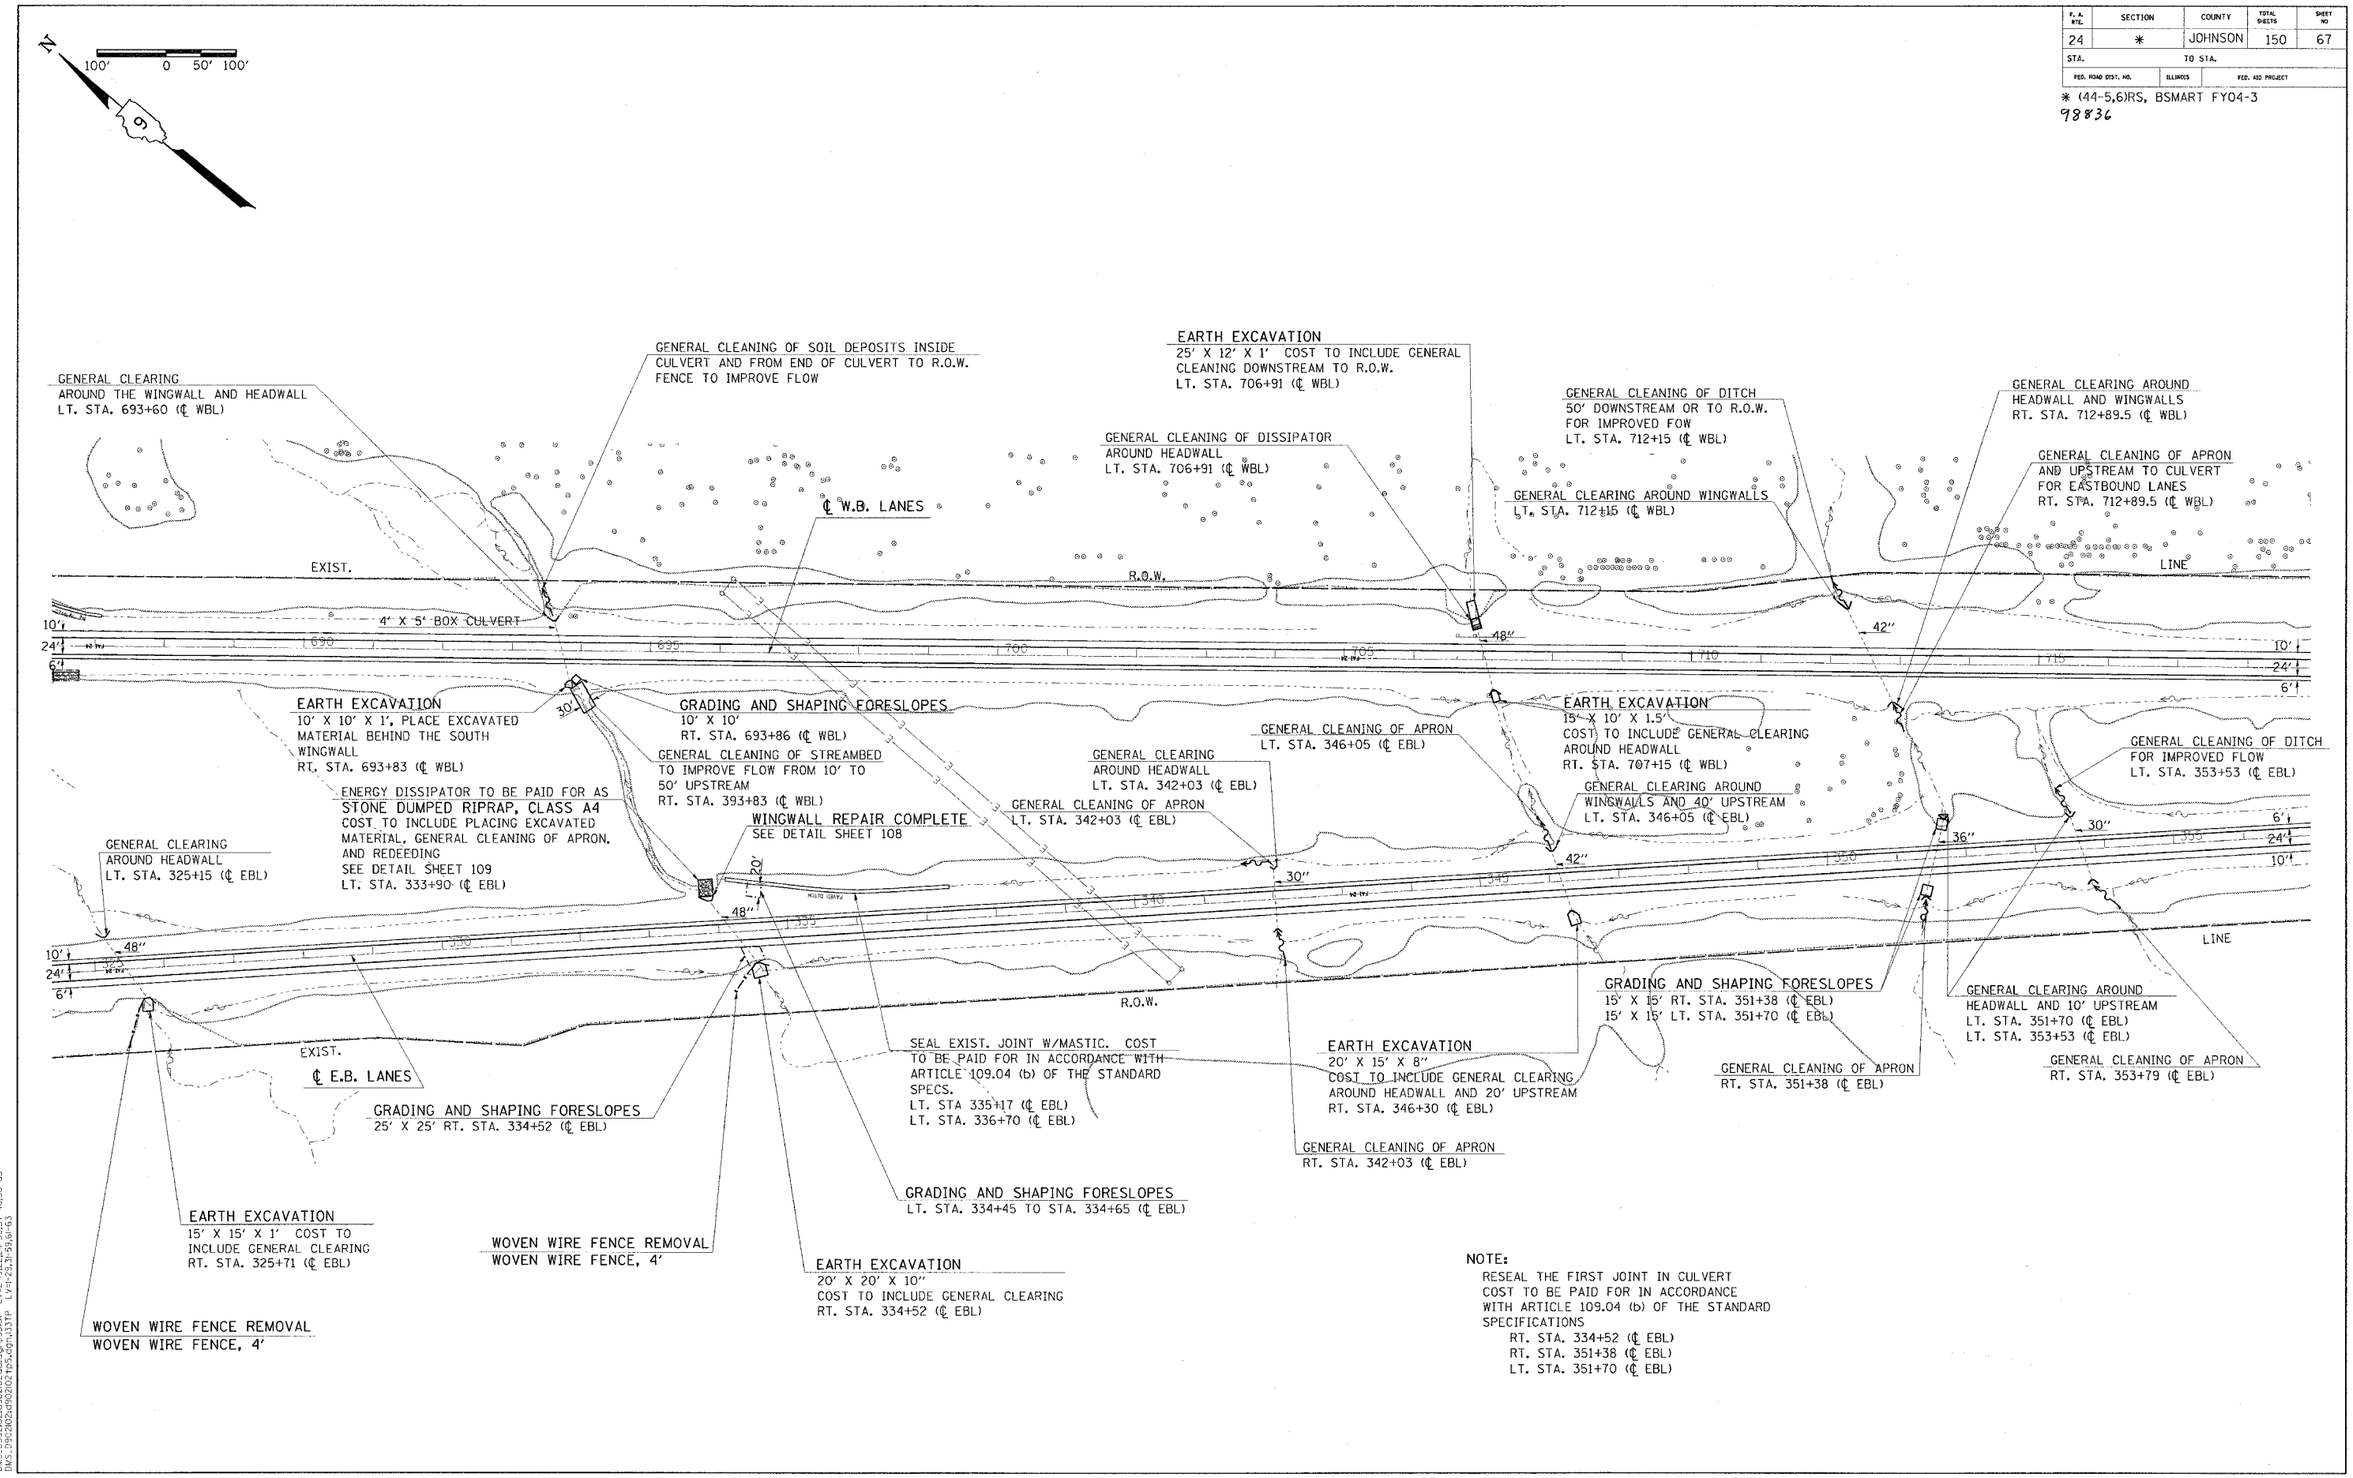

NOTE:
RESEAL THE FIRST JOINT IN CULVERT
COST TO BE PAID FOR IN ACCORDANCE
WITH ARTICLE 109.04 (b) OF THE STANDARD
SPECIFICATIONS
RT. STA. 334+52 (℄ EBL)
RT. STA. 351+38 (℄ EBL)
LT. STA. 351+70 (℄ EBL)

Tue Jun 29 14:51:08 2004
cl:\projects\d950202\d950202b1.dgn LY=2.2-20,22,24-46,49-63
cl:\projects\d950202\d950202b1a.dgn LY=22-24,35-41,46,50-63
DMS:D950202d0202tps.dgn,133TP LY=1-21,51-61,63

STA. 325+00 TO STA. 356+00 (EB)
STA. 687+00 TO STA. 718+00 (WB)