F. A. I. RTE.	SECTION	COUNTY	TOTAL SHEETS	SHEET NO
24	*	JOHNSON	150	75
STA.		TO STA.		
FED. ROAD DIST. NO.	ILLINOIS	FED. AID PROJECT		

* (44-5,6)RS, BSMART FY04-3
98836

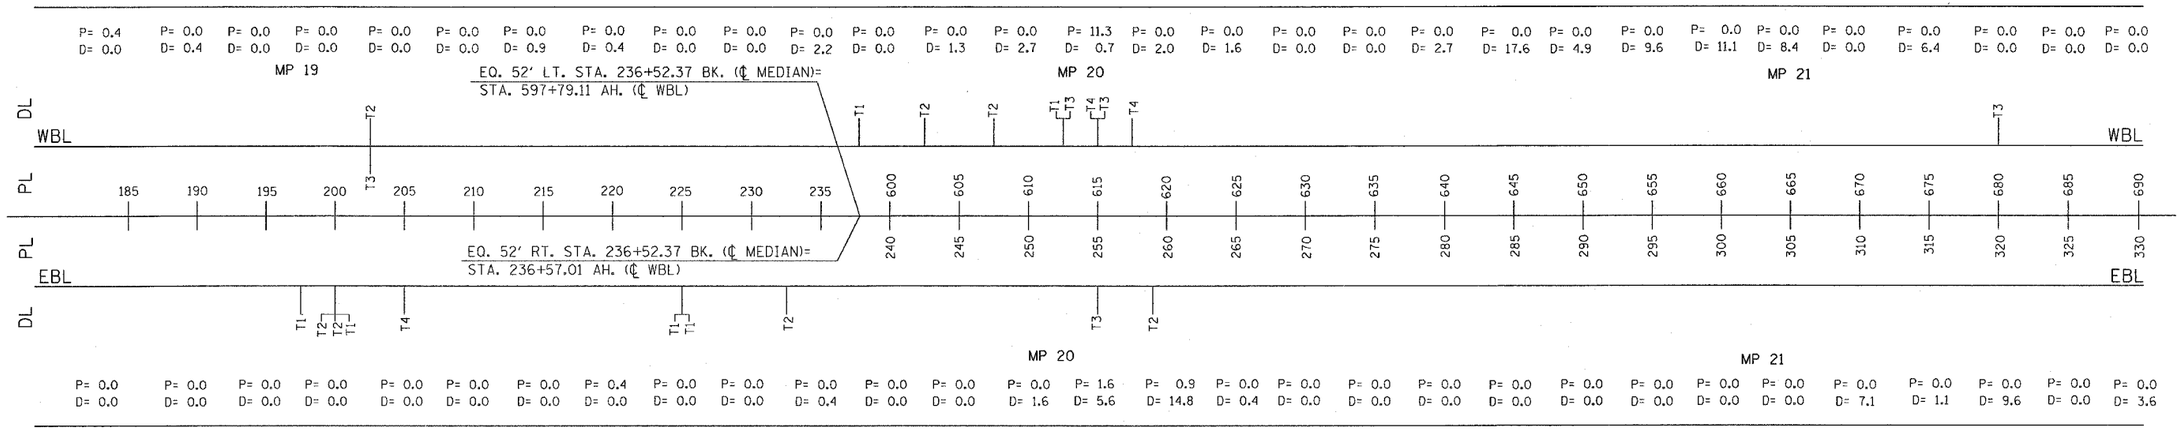

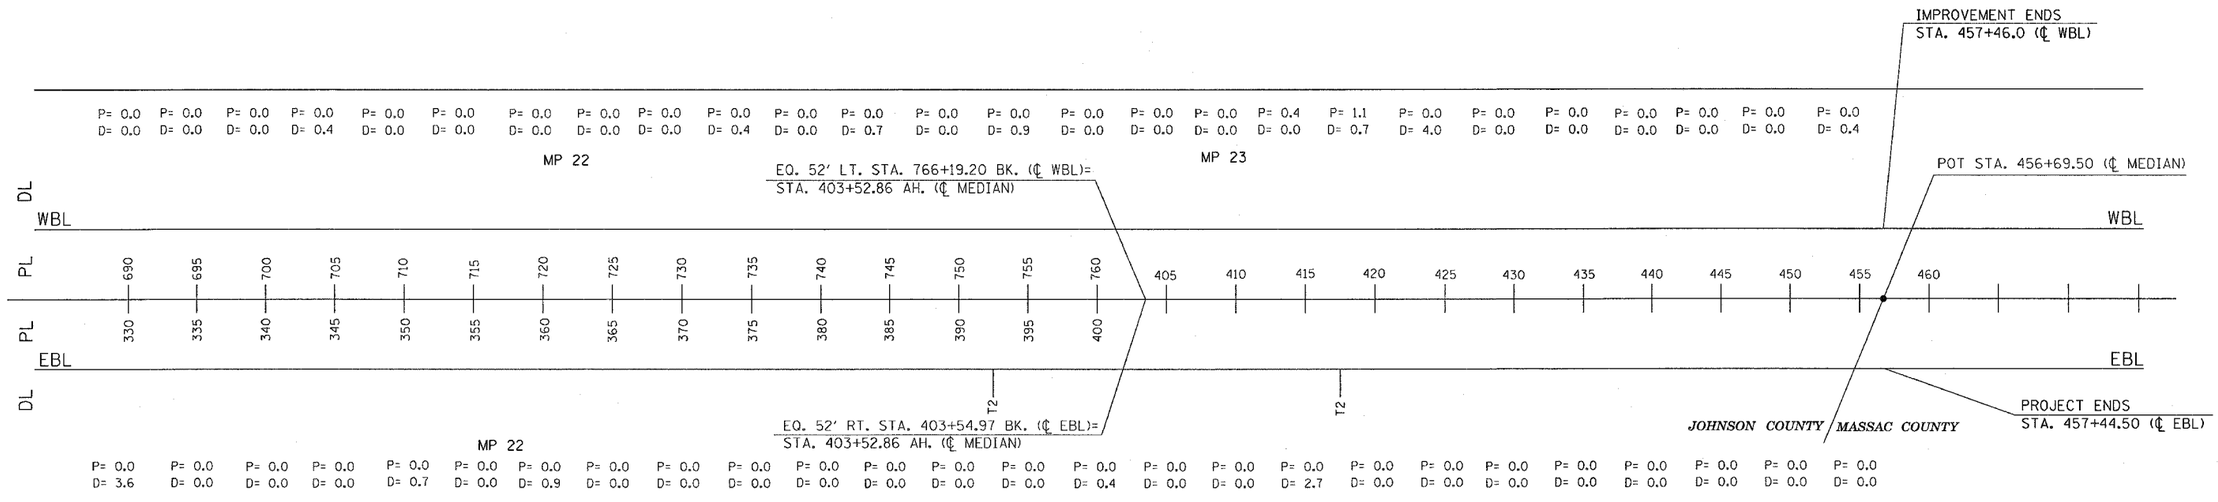

LEGEND:

WBL = WESTBOUND LANES
EBL = EASTBOUND LANES
P = PARTIAL DEPTH PATCHING QUANTITY, PASSING LANE, UNITS OF SQ. YD.
D = PARTIAL DEPTH PATCHING QUANTITY, DRIVING LANE, UNITS OF SQ. YD.

T1
T2
T3
T4
FULL DEPTH PATCHING TYPE

PATCHING SURVEY DATE:

THIS INFORMATION IS BASED ON THE BEST INFORMATION AVAILABLE AT THE TIME OF PLAN PREPARATION. THE ENGINEER WILL DETERMINE ACTUAL PATCH LIMIT, LOCATIONS AND FINAL PATCHING QUANTITIES.

PATCHING PLAN STA. 185+00 (MP 18.7) TO STA. 456+69.50 (MP 23.8)

Fri Jan 30 14:49:41 2004
c:\dgn\pro\98836101\98836ps1124-1.dgn LV=1-63