F.A.I. RTE.	SECTION	COUNTY	TOTAL SHEETS	SHEET NO
24	*	JOHNSON	150	76
STA.		TO STA.		
FED. ROAD DIST. NO.		ILLINOIS	FED. AID PROJECT	

* (44-5,6)RS, BSMART FY04-3
98836

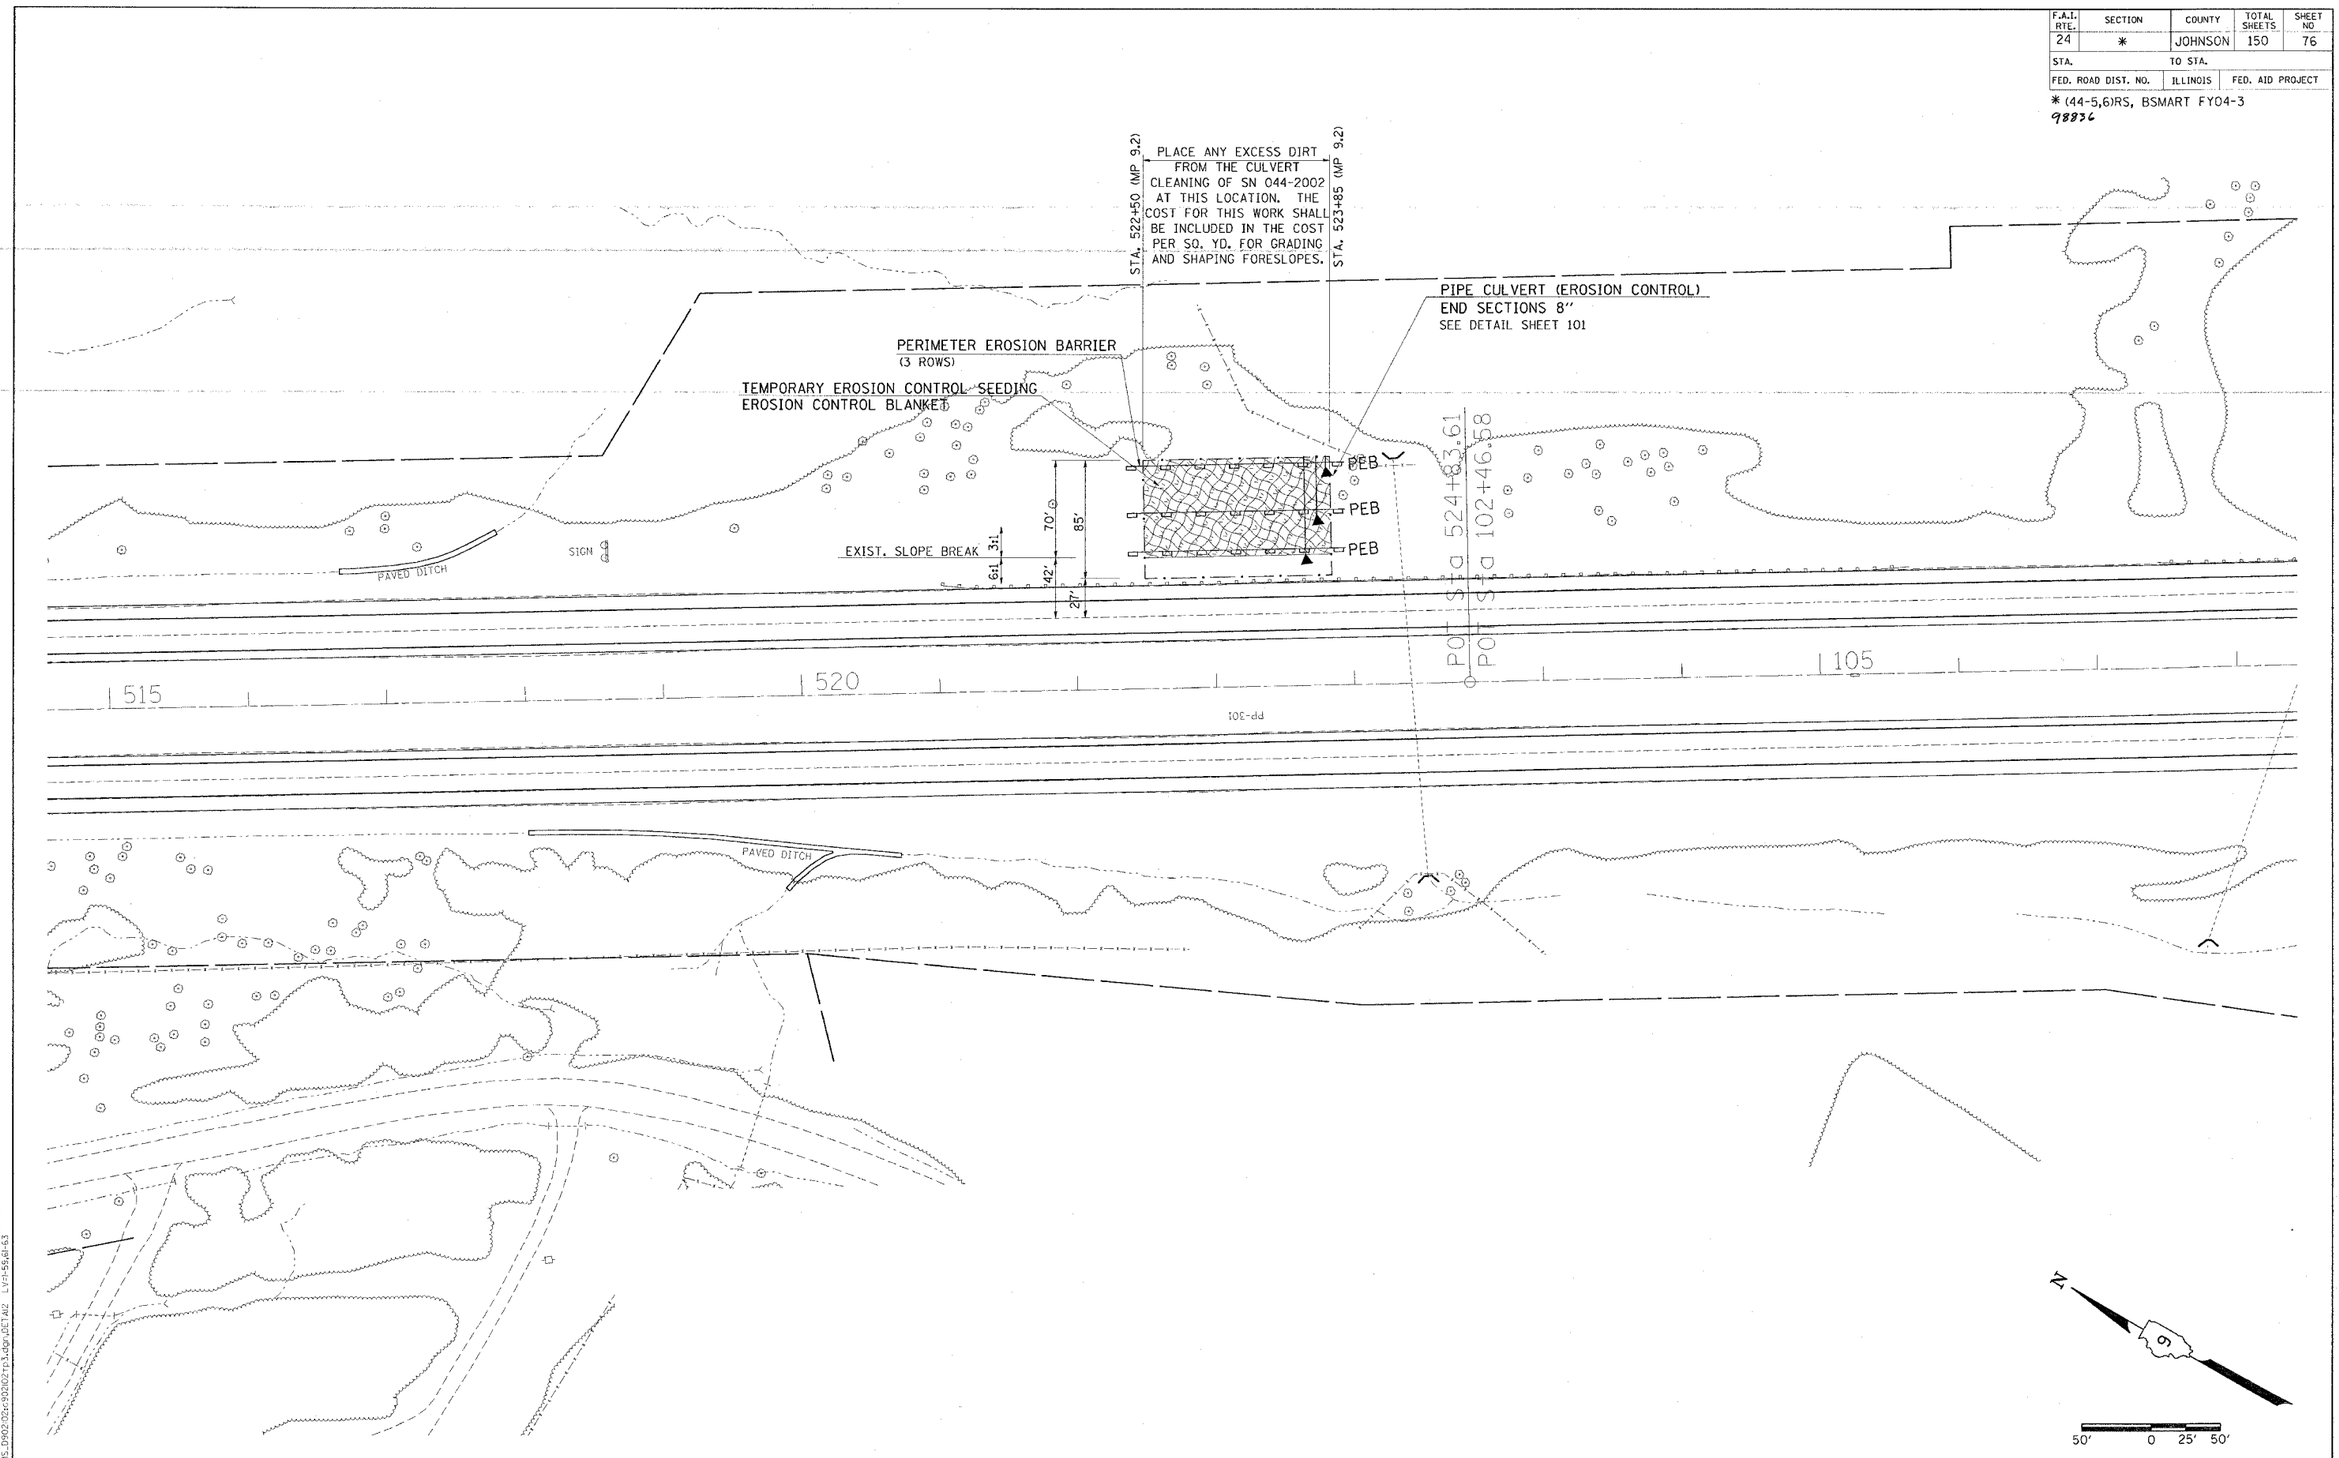

Tue Jan 27 10:54:04 2004
c:\projects\d902102\d902102p5.dgn LV=2-63
DMS_D902102:d902102aa.dgn,DETAIL LV=1-35,37-48,50-63
DMS_D902102:d902102tp3.dgn,DETAIL LV=1-59,61-63

WASTE LOCATION FOR EXCESS EARTH AND TEMPORARY EROSION CONTROL