F. A. RTE.	SECTION	COUNTY	TOTAL SHEETS	SHEET NO
24	*	JOHNSON	150	96
STA.		TO STA.		
FED. ROAD DIST. NO.	ILLINOIS	FED. AID PROJECT		
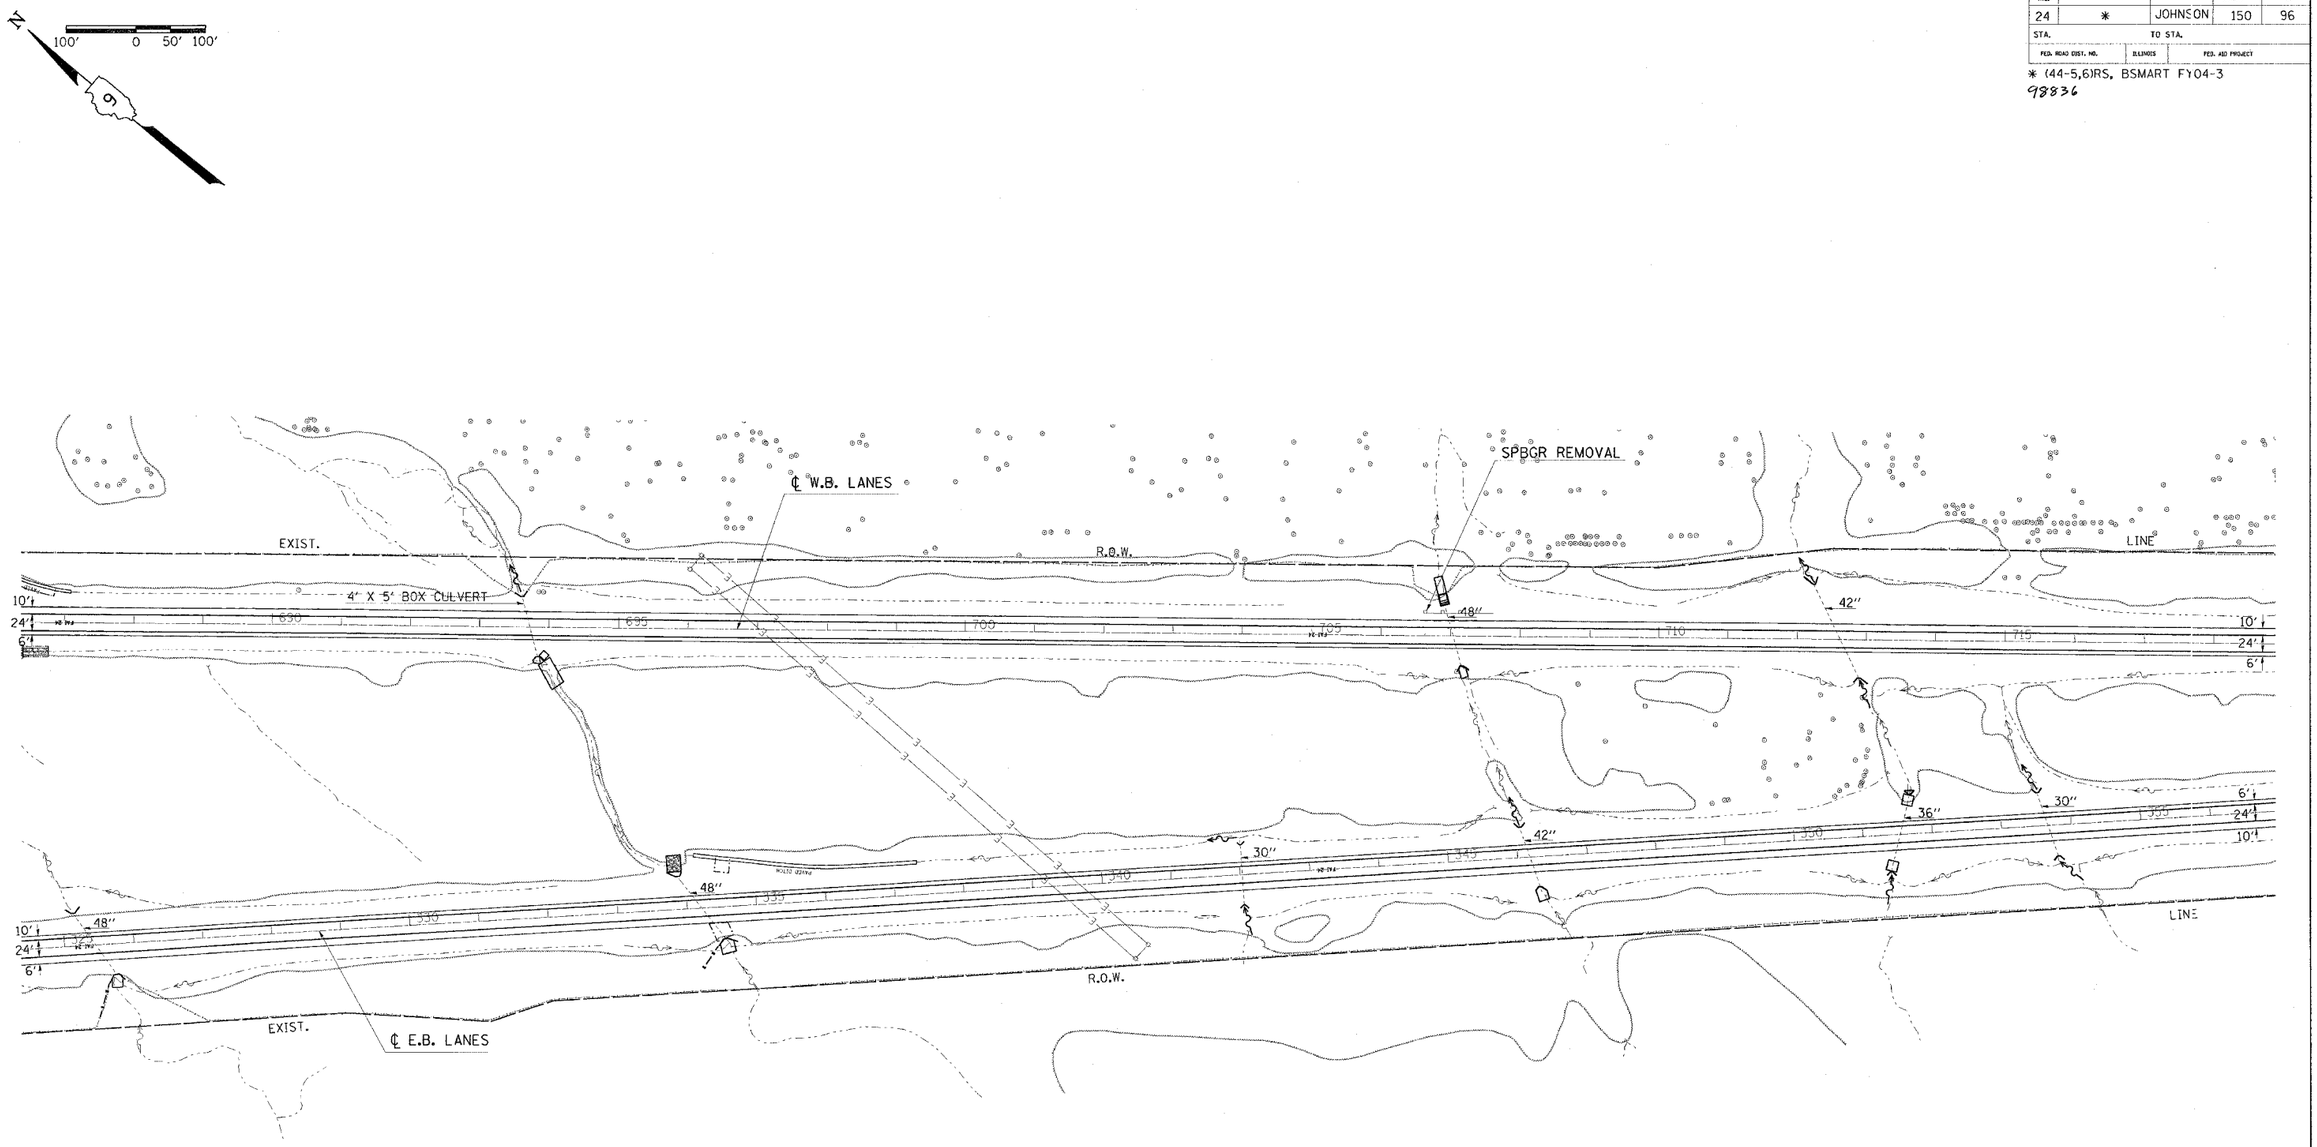
* (44-5,6)RS, BSMART FY04-3
98836