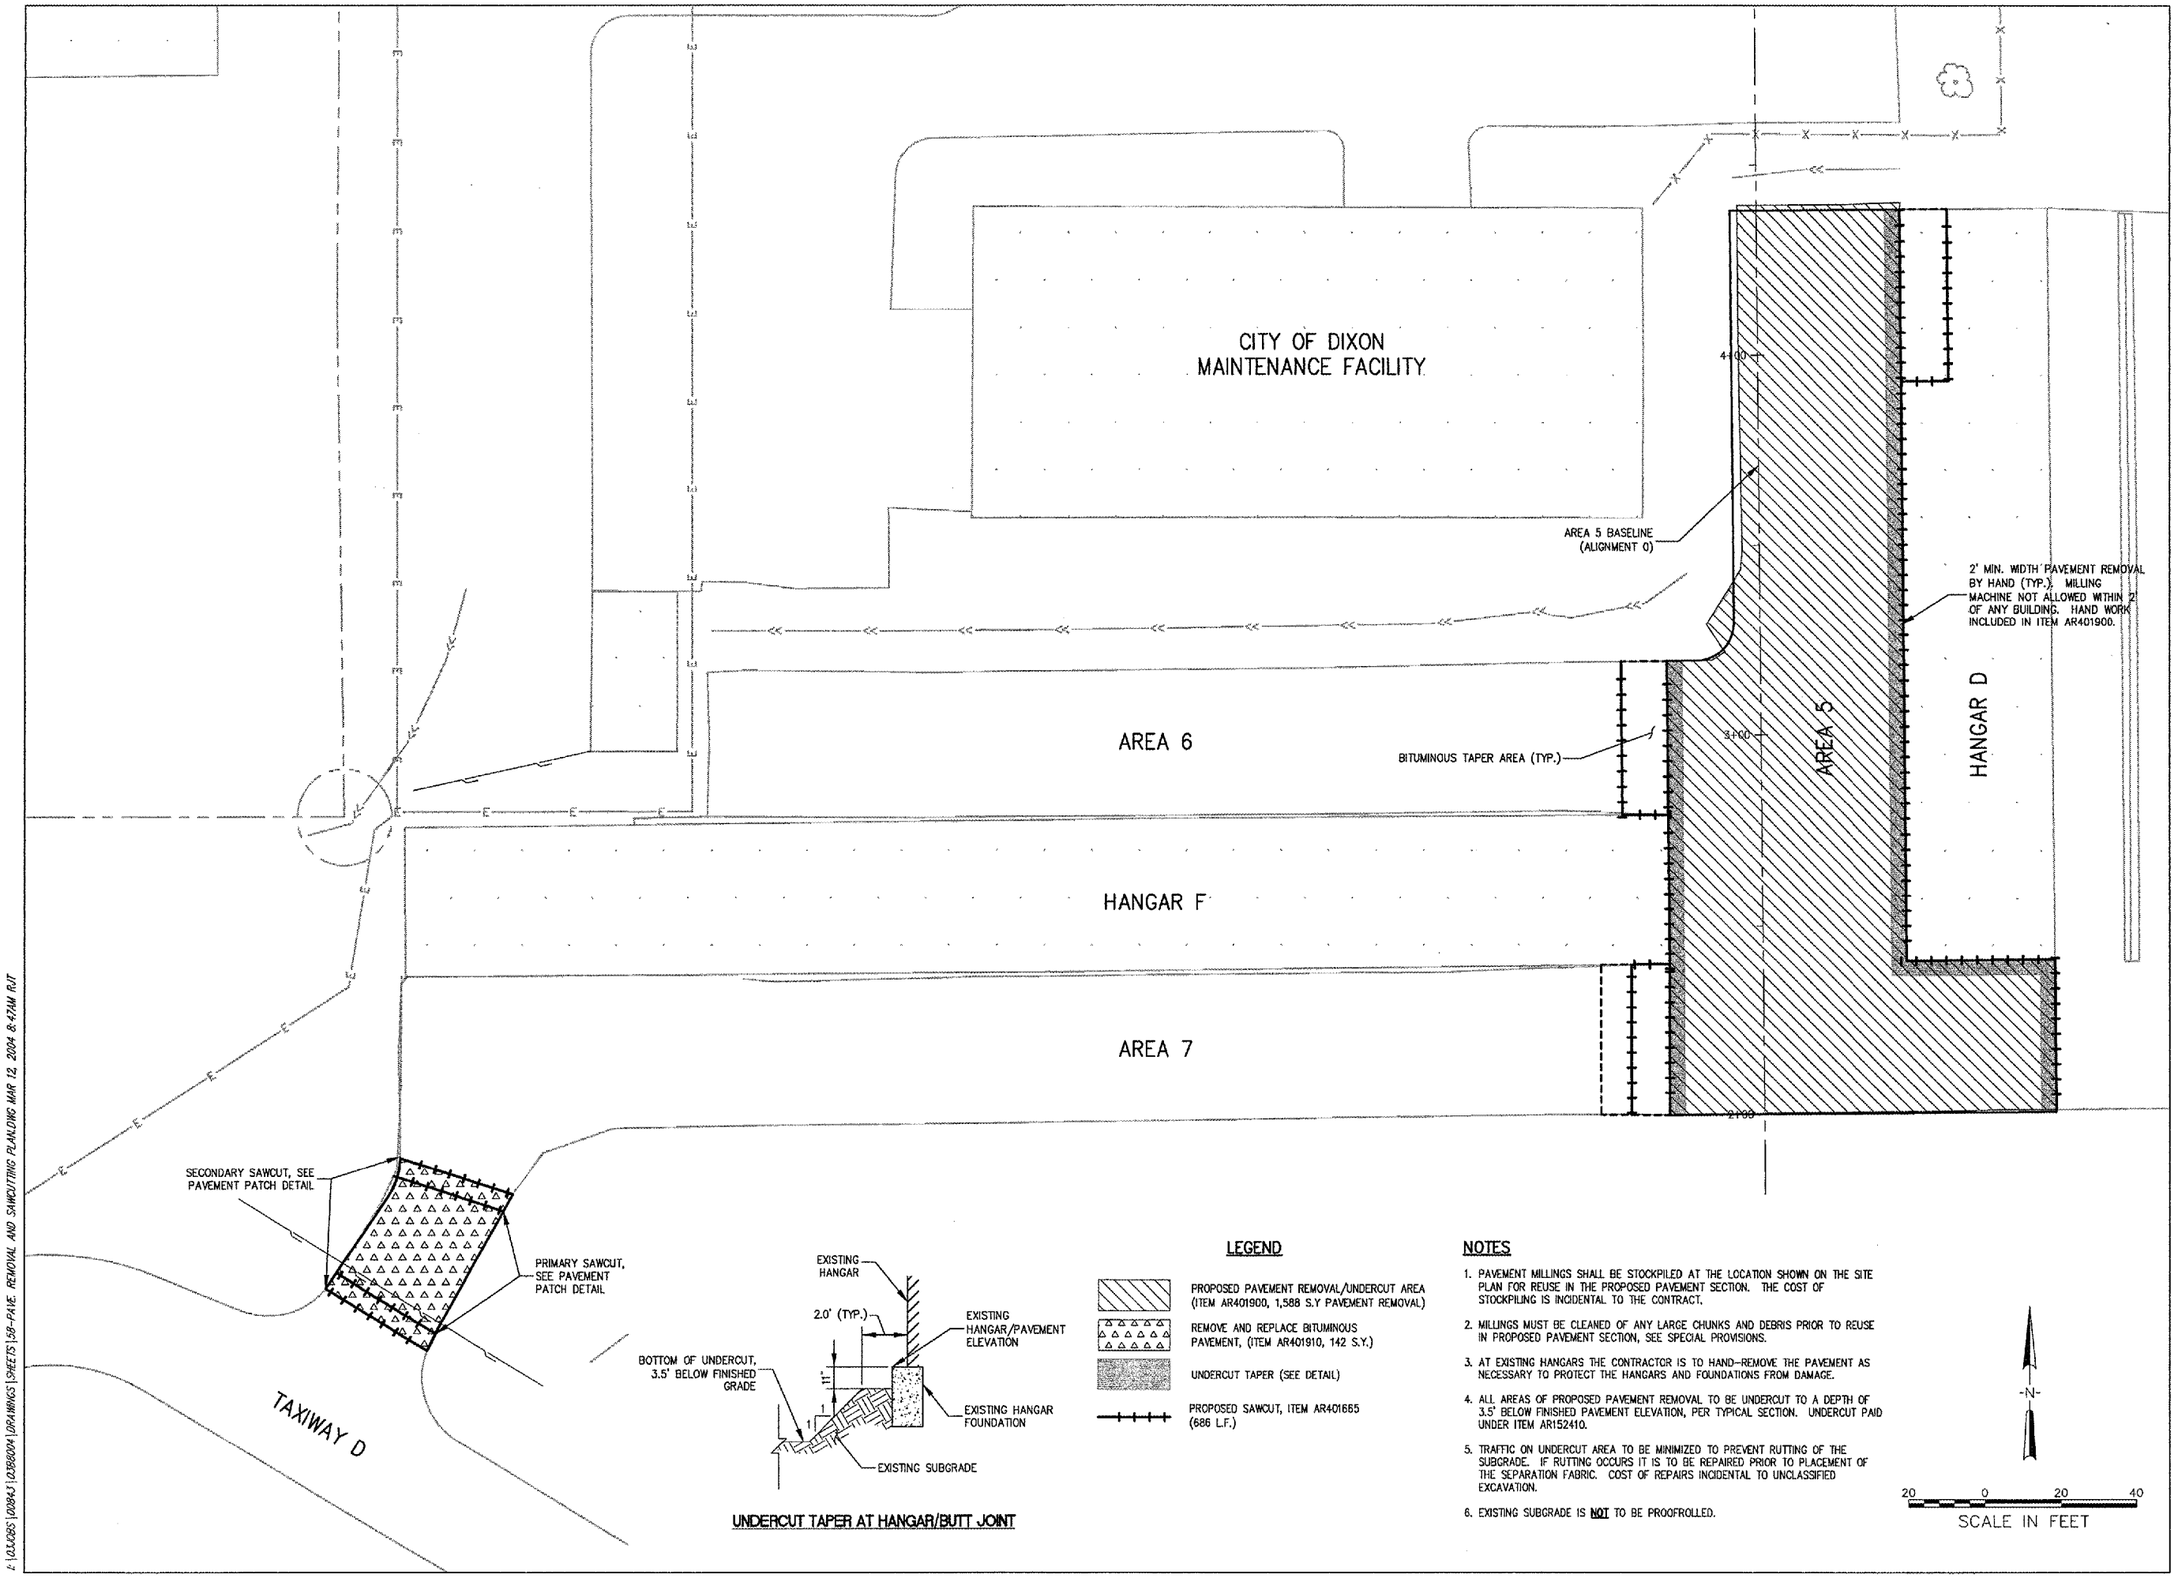

HANSON

HANSON PROFESSIONAL SERVICES INC.
815 Commerce Drive Suite 200
Oak Brook, Illinois 60523
Telephone: 630.990.3800
Fax: 630.990.3801

City of Dixon

CITY OF DIXON, ILLINOIS
Post Office Box 386
Dixon, Illinois 61021
Telephone: 815.288.1485

DIXON MUNICIPAL AIRPORT
CHARLES R. WALGREEN FIELD
OVERLAY RUNWAY 8-26,
REHABILITATE HANGAR PAVEMENTS

AIP PROJECT NO. 3-17-0036-B5
IDA PROJECT NO. C73-3313

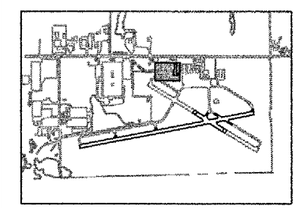

KEY PLAN

No.	Drawing Issue Description	Date	By

Date
12 MARCH 2004

Sheet Title

SAWCUTTING, PAVEMENT REMOVAL AND UNDERCUT PLAN

84303B8004/C8005	Project Number
KLK	01/05/04 Layout By Date
TMM	01/05/04 Designed By Date
RMH	03/05/04 Reviewed By Date
KLK	--- | --- Drawn By

58

of 68
Sheet No.

I:\CIVIL\DIS\02843\2038004\DRAWINGS\SHEETS\58-FAVE. REMOVAL AND SAWCUTTING PLAN.DWG MAR 12, 2004 8:47AM RJT